Extend on line of existing structure to Lt., Rt. or both as specified. Adapters may be required, see DR-122.

Optional Type "D" section or elbow for vertical drop only when specified in tabulation.

1. Refer to the following and specify if inlet or outlet:
   DR-201 for circular concrete.
   DR-202 for low clearance concrete.
   DR-205 for circular concrete with end wall.
   DR-206 for low clearance concrete with end wall.
2. Existing structure.
3. If less than 12 inch cover over pipe in median, install median pipe and dike.

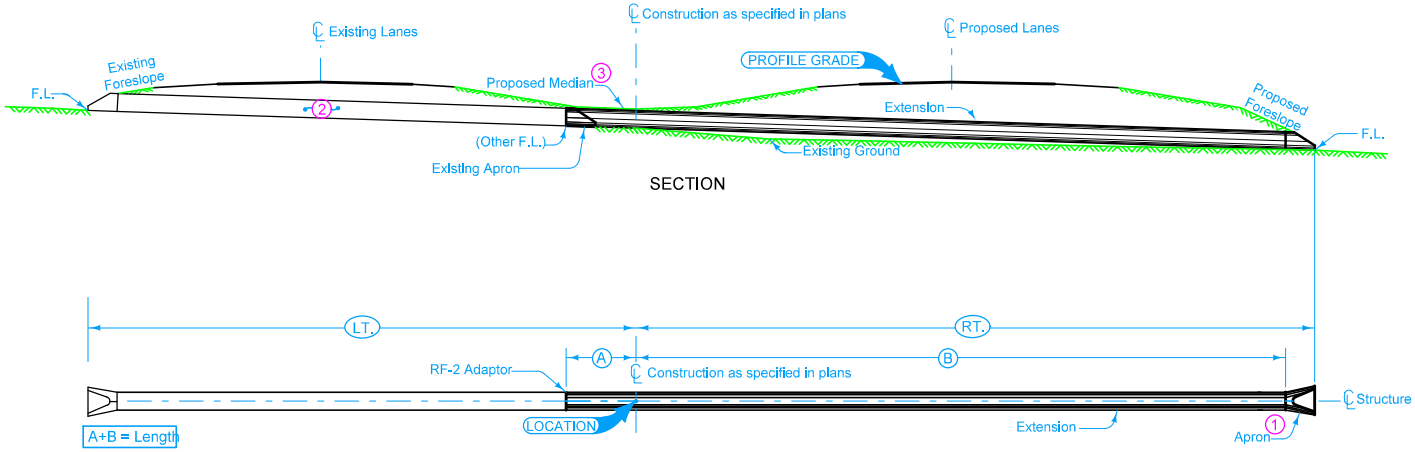

Possible Tabulation:
104-3

IOWA DOT

STANDARD ROAD PLAN

REVISION	
1	04-18-17

DR-626

SHEET 1 of 1

REVISIONS: Modified note 1 to include references to additional apron types.

Brian Smith
APPROVED BY DESIGN METHODS ENGINEER

PIPE EXTENSION - ADDING LANES