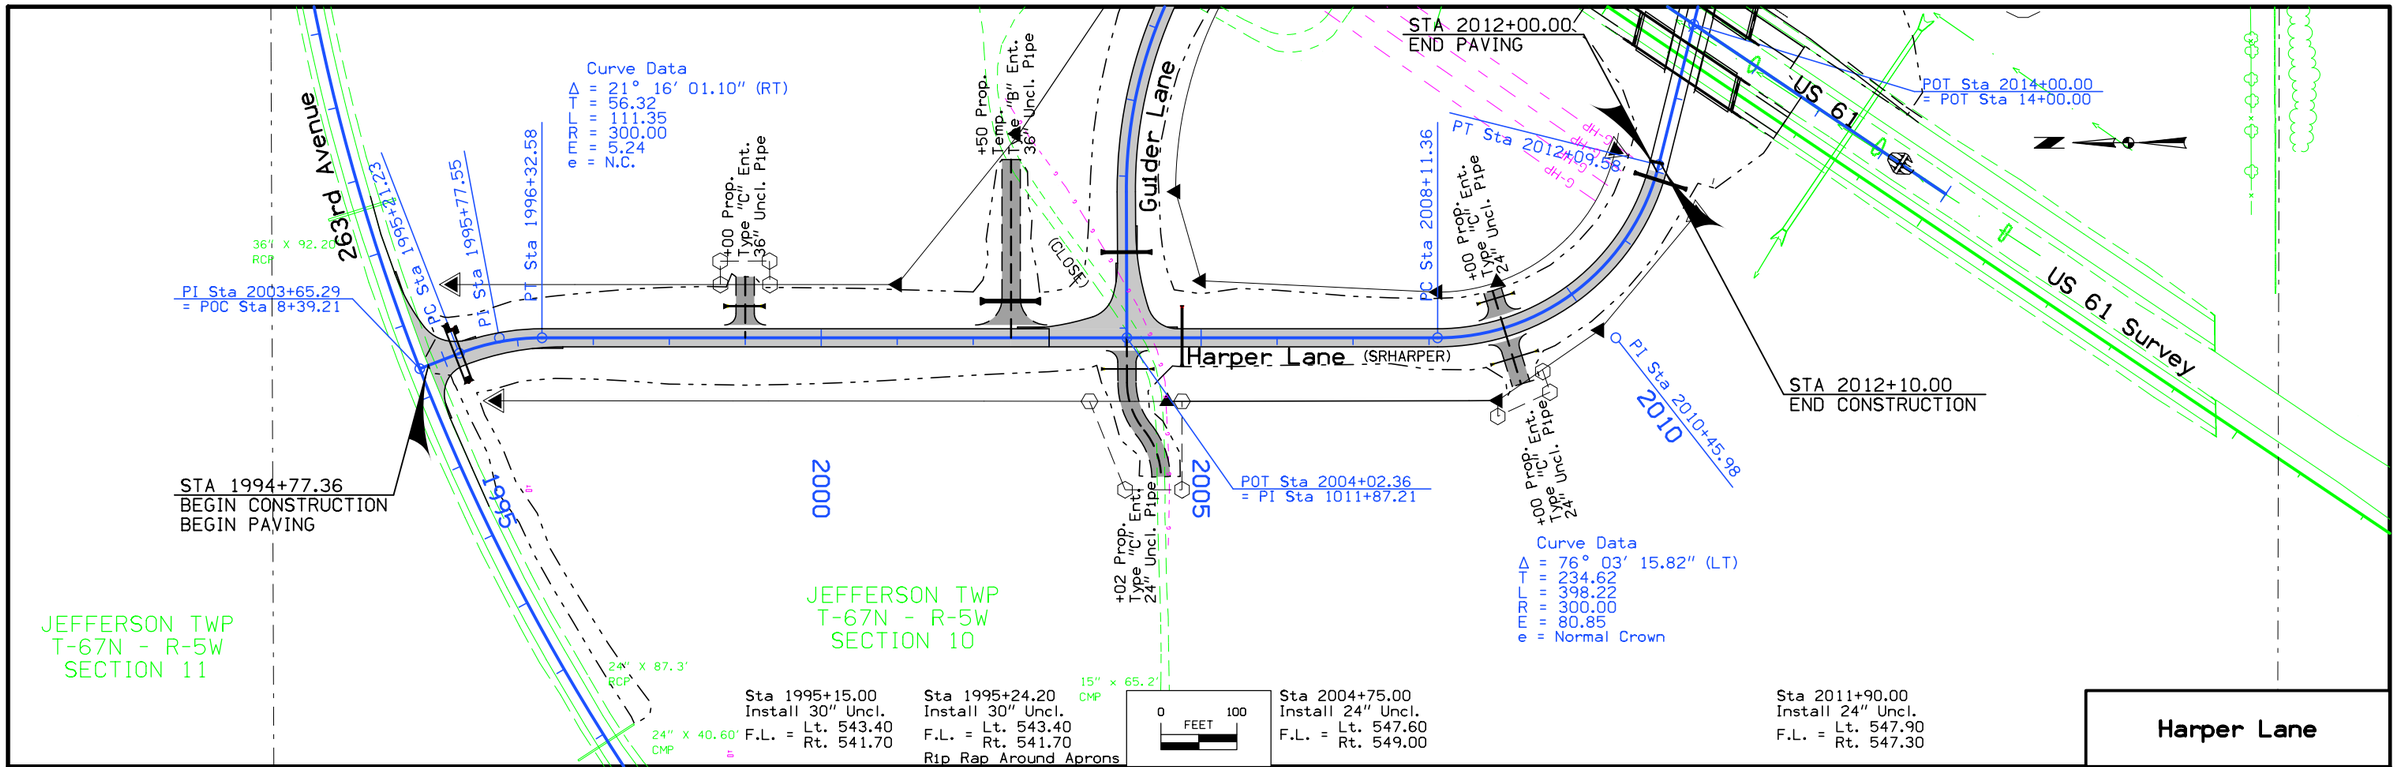

Cut = 9,757 CY
From ML Sta. 51+90.00 = 587 CY
From Detour Sta. 31060+00.00 = 1,014 CY
From Borrow = 1,206 CY
12,564 CY

Fill+30% = 12,564 CY

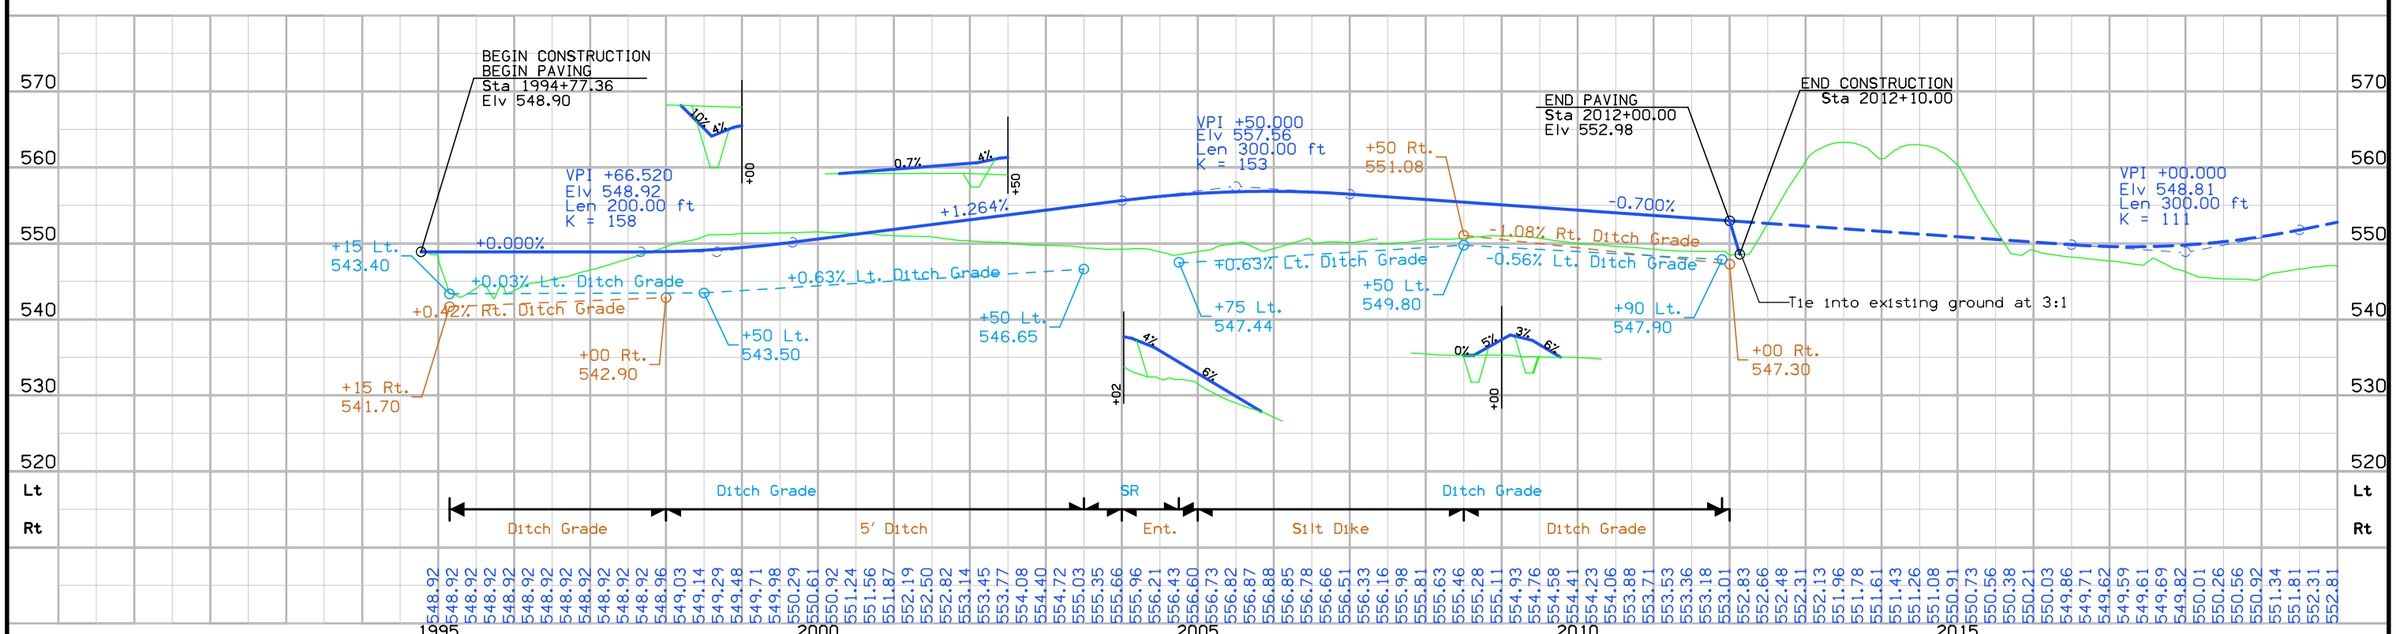

ENGLISH	IOWA DOT	DESIGN TEAM	Project Manager\Designer	LEE COUNTY	PROJECT NUMBER	NHSX-061-1(113)--3H-56	SHEET NUMBER	E.2

SYSTEMTIME SYSTEMDATE dmulho2 W:\Highway\Design\MethodsSection\DesignManual_Working\01f-06_E Sheets_DLM\Examples\Sample Microstation Files\56061113E01_E03_clr.sht