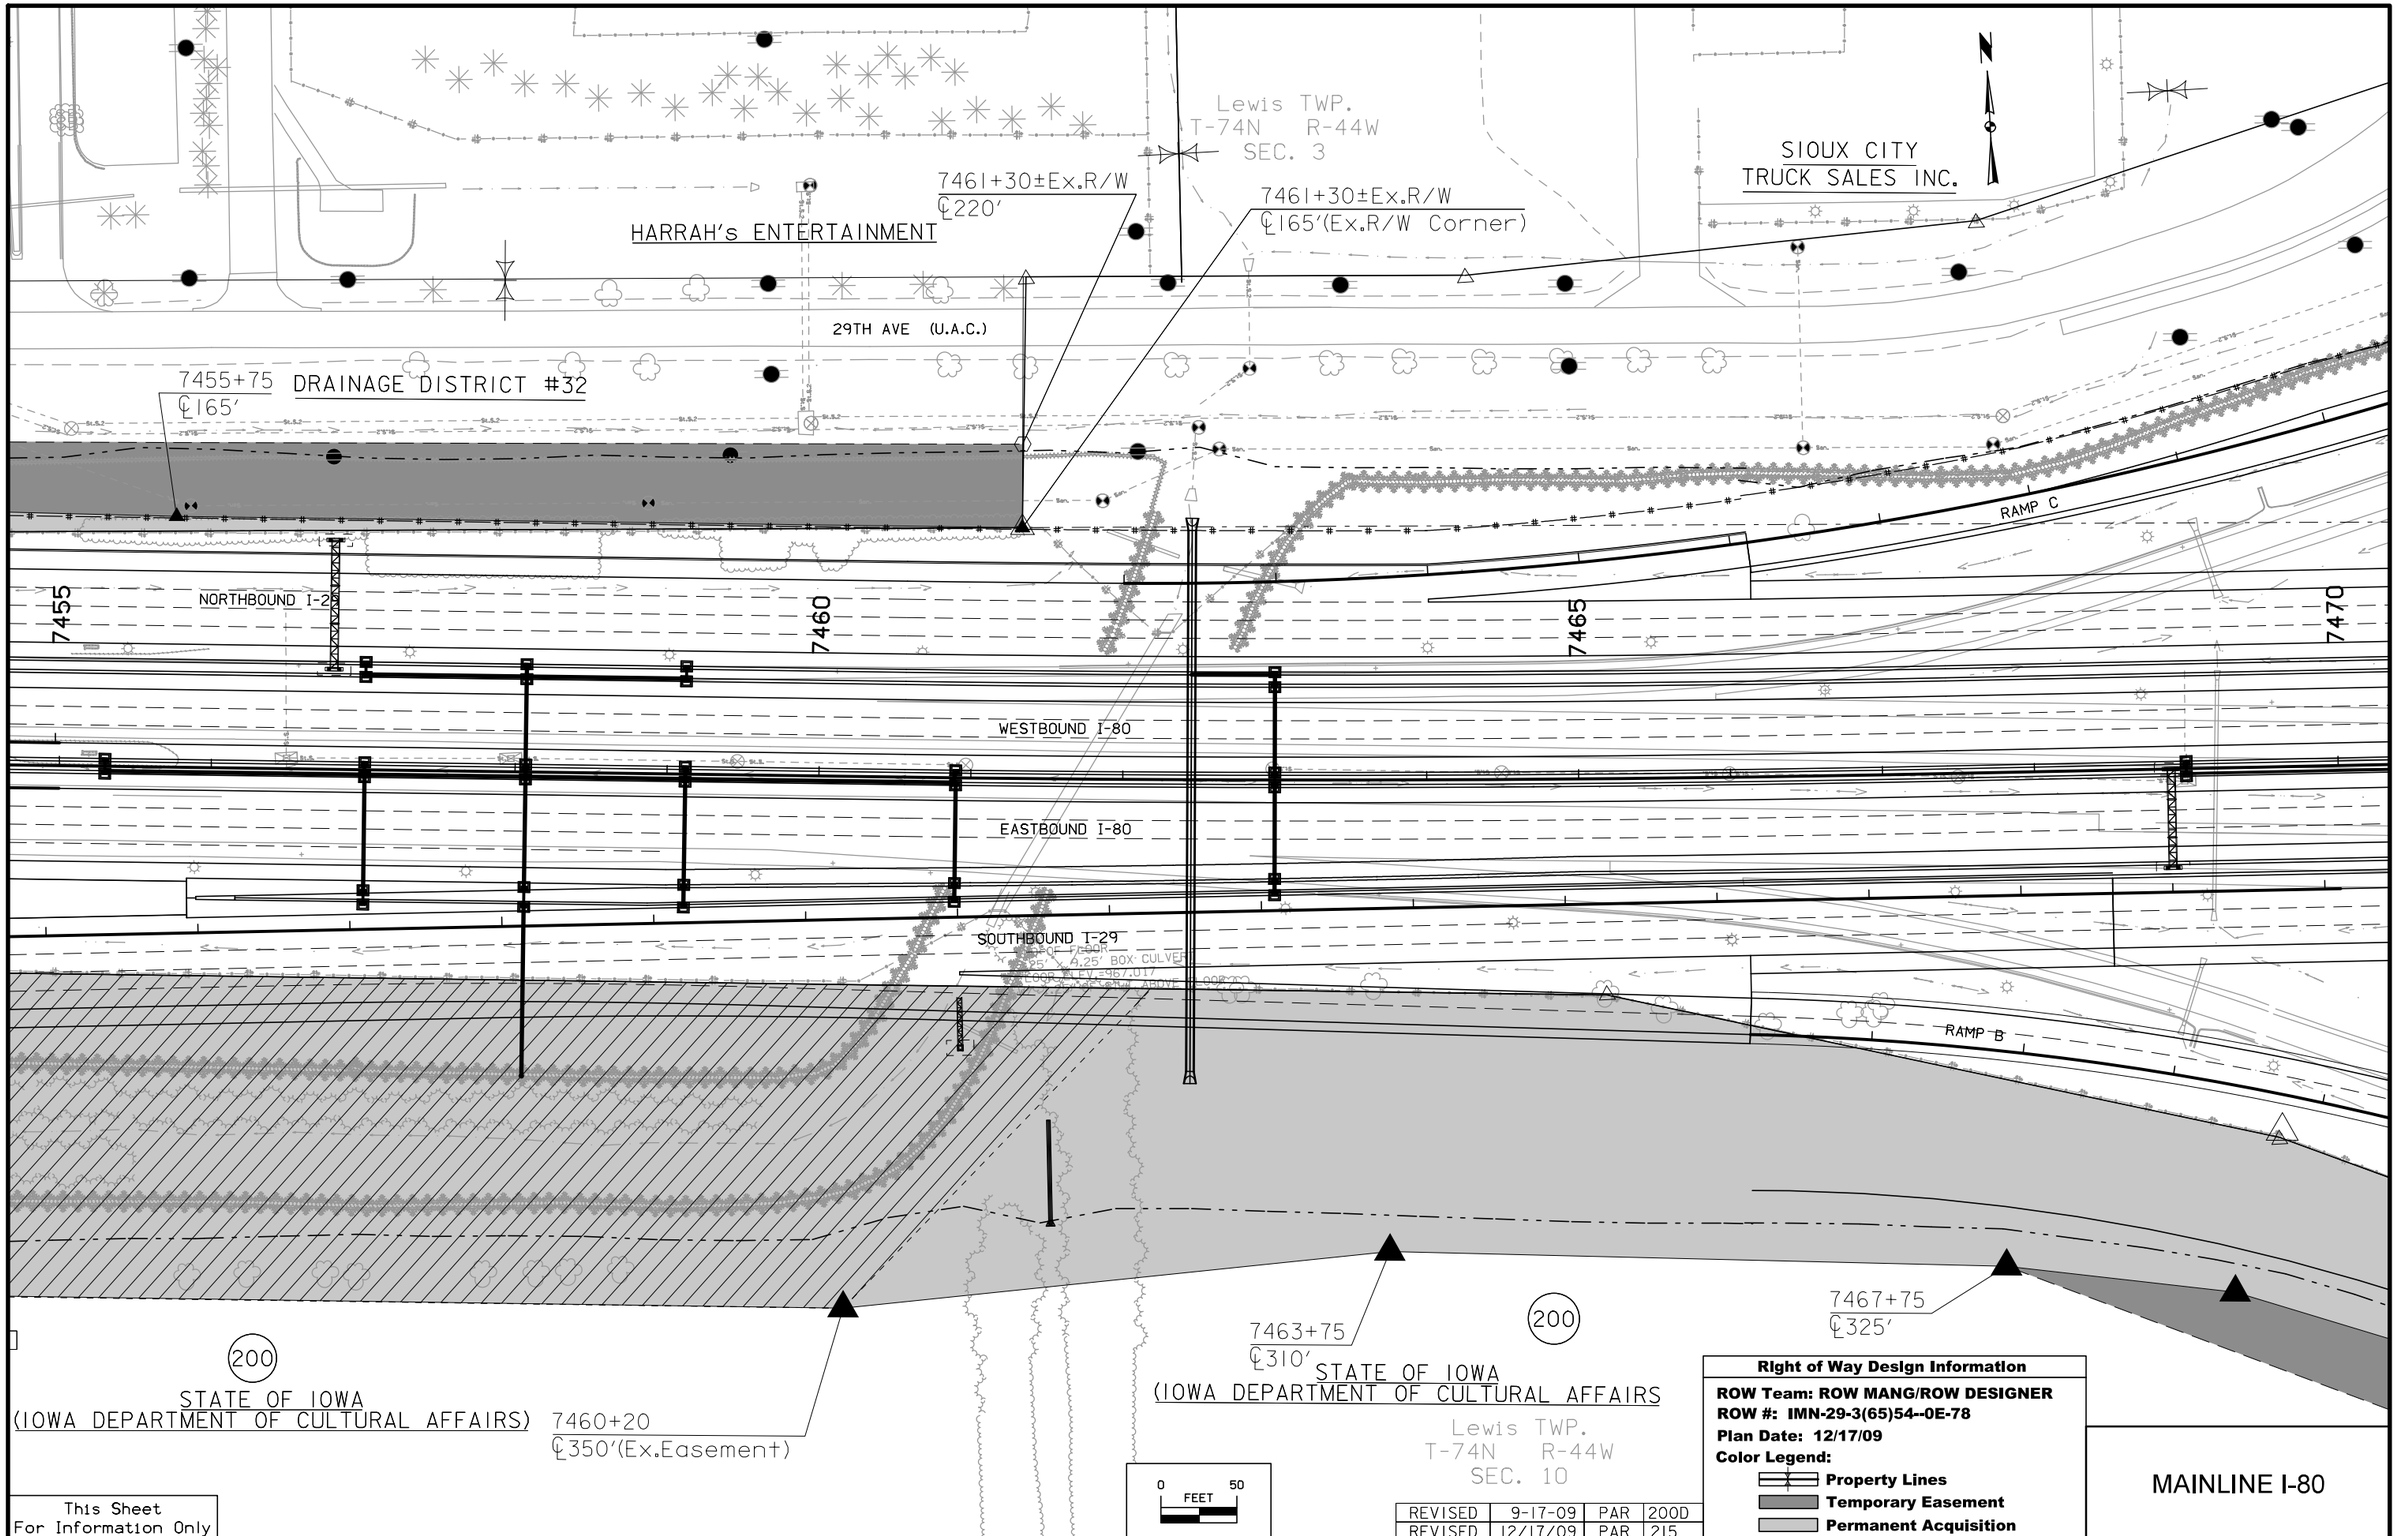

Right of Way Design Information

ROW Team: ROW MANG/ROW DESIGNER
ROW #: IMN-29-3(65)54--0E-78
Plan Date: 12/17/09
Color Legend:
- **Property Lines**
- **Temporary Easement**
- **Permanent Acquisition**

MAINLINE I-80

REVISED	9-17-09	PAR	200D
REVISED	12/17/09	PAR	215

This Sheet
For Information Only

ENGLISH	IOWA DOT	DESIGN TEAM ROW Project Manager\ROW Designer	POTTAWATTAMIE COUNTY	PROJECT NUMBER IM-029-3(67)52--13-78	SHEET NUMBER H.5

6:24:02 AM dmulho2 W:\Highway\Design\MethodsSection\DesignManual_Working\Plan Quality\01f-09_H Sheets (Right of Way Sheets)\Examples\1F-09\Sample Microstation Files\CBIS_SEC02_H(D)SHEETS.sht