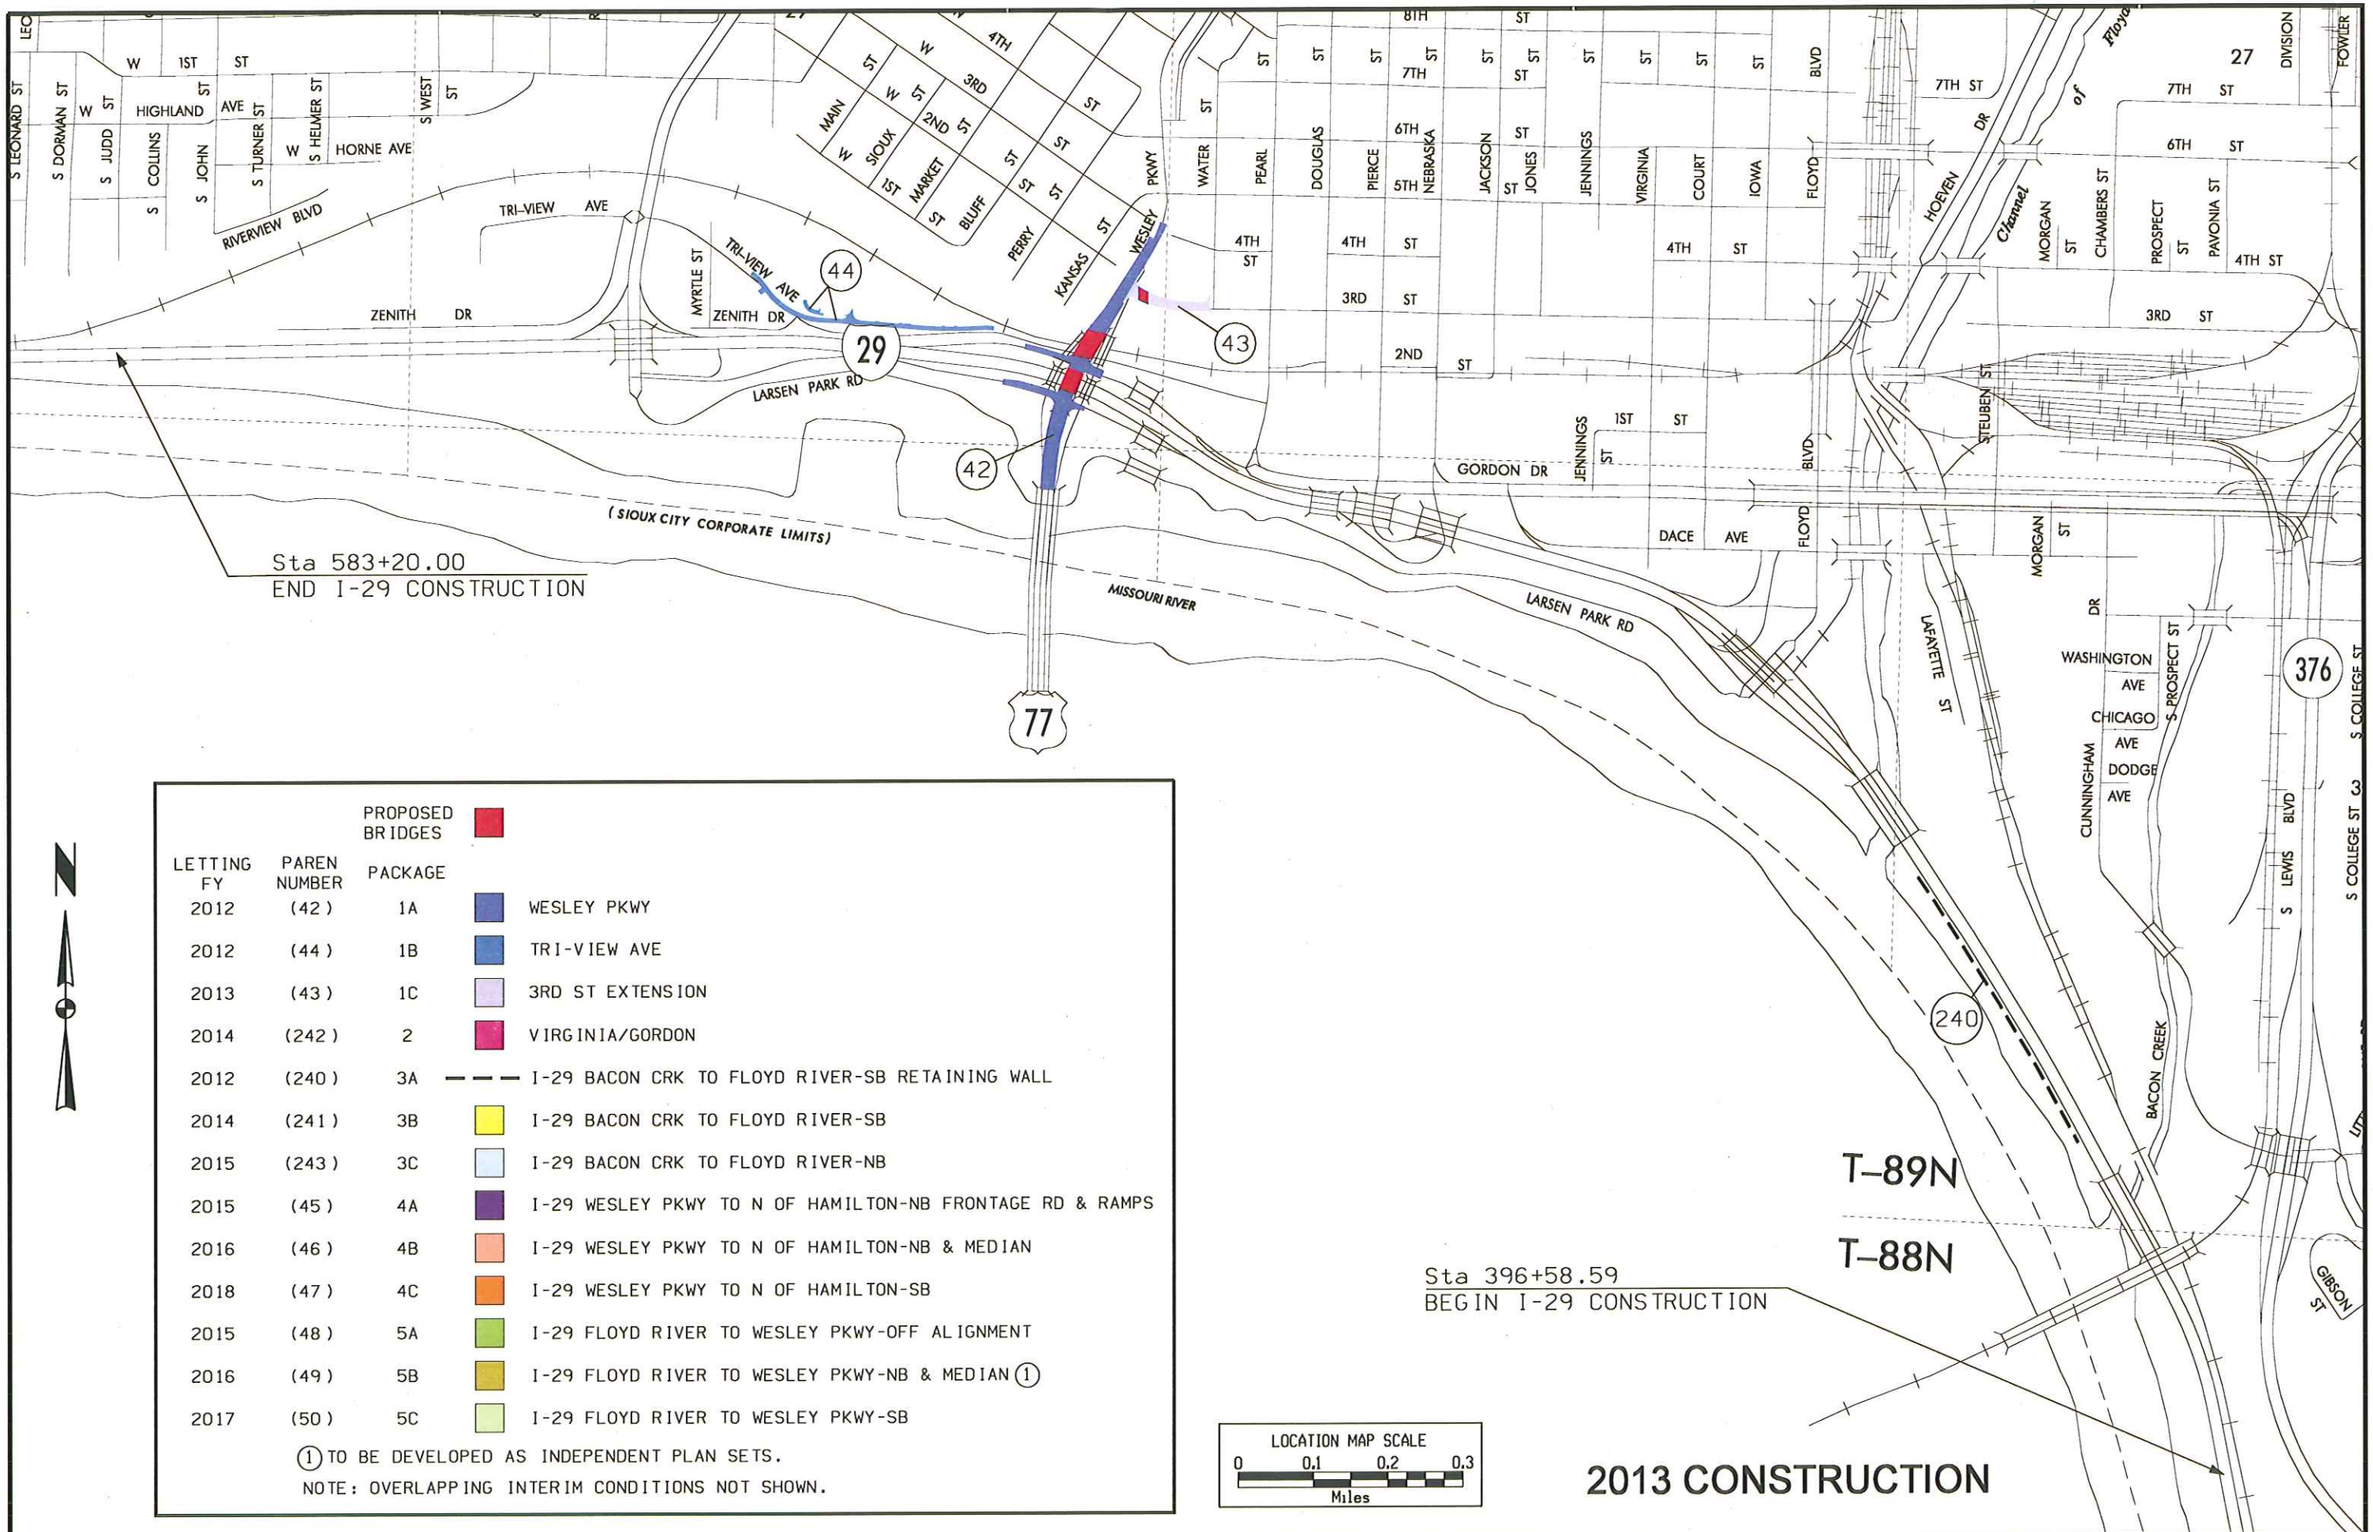

LETTING FY	PAREN NUMBER	PACKAGE	PROPOSED BRIDGES
2012	(42)	1A	WESLEY PKWY
2012	(44)	1B	TRI-VIEW AVE
2013	(43)	1C	3RD ST EXTENSION
2014	(242)	2	VIRGINIA/GORDON
2012	(240)	3A	I-29 BACON CRK TO FLOYD RIVER-SB RETAINING WALL
2014	(241)	3B	I-29 BACON CRK TO FLOYD RIVER-SB
2015	(243)	3C	I-29 BACON CRK TO FLOYD RIVER-NB
2015	(45)	4A	I-29 WESLEY PKWY TO N OF HAMILTON-NB FRONTAGE RD & RAMPS
2016	(46)	4B	I-29 WESLEY PKWY TO N OF HAMILTON-NB & MEDIAN
2018	(47)	4C	I-29 WESLEY PKWY TO N OF HAMILTON-SB
2015	(48)	5A	I-29 FLOYD RIVER TO WESLEY PKWY-OFF ALIGNMENT
2016	(49)	5B	I-29 FLOYD RIVER TO WESLEY PKWY-NB & MEDIAN (1)
2017	(50)	5C	I-29 FLOYD RIVER TO WESLEY PKWY-SB

(1) TO BE DEVELOPED AS INDEPENDENT PLAN SETS.

NOTE: OVERLAPPING INTERIM CONDITIONS NOT SHOWN.

LOCATION MAP SCALE
0 0.1 0.2 0.3
Miles

ENGLISH	IOWA DOT	DESIGN TEAM Schoenrock \ H.R. Green Co. \ HDR	WOODBURY COUNTY	PROJECT NUMBER IM-29-6(168)146--13-97	SHEET NUMBER FIG-2

2/29/2012 wwegner c:\pwworking\oma\d0197686\FIG_97029168J01_Package.sht

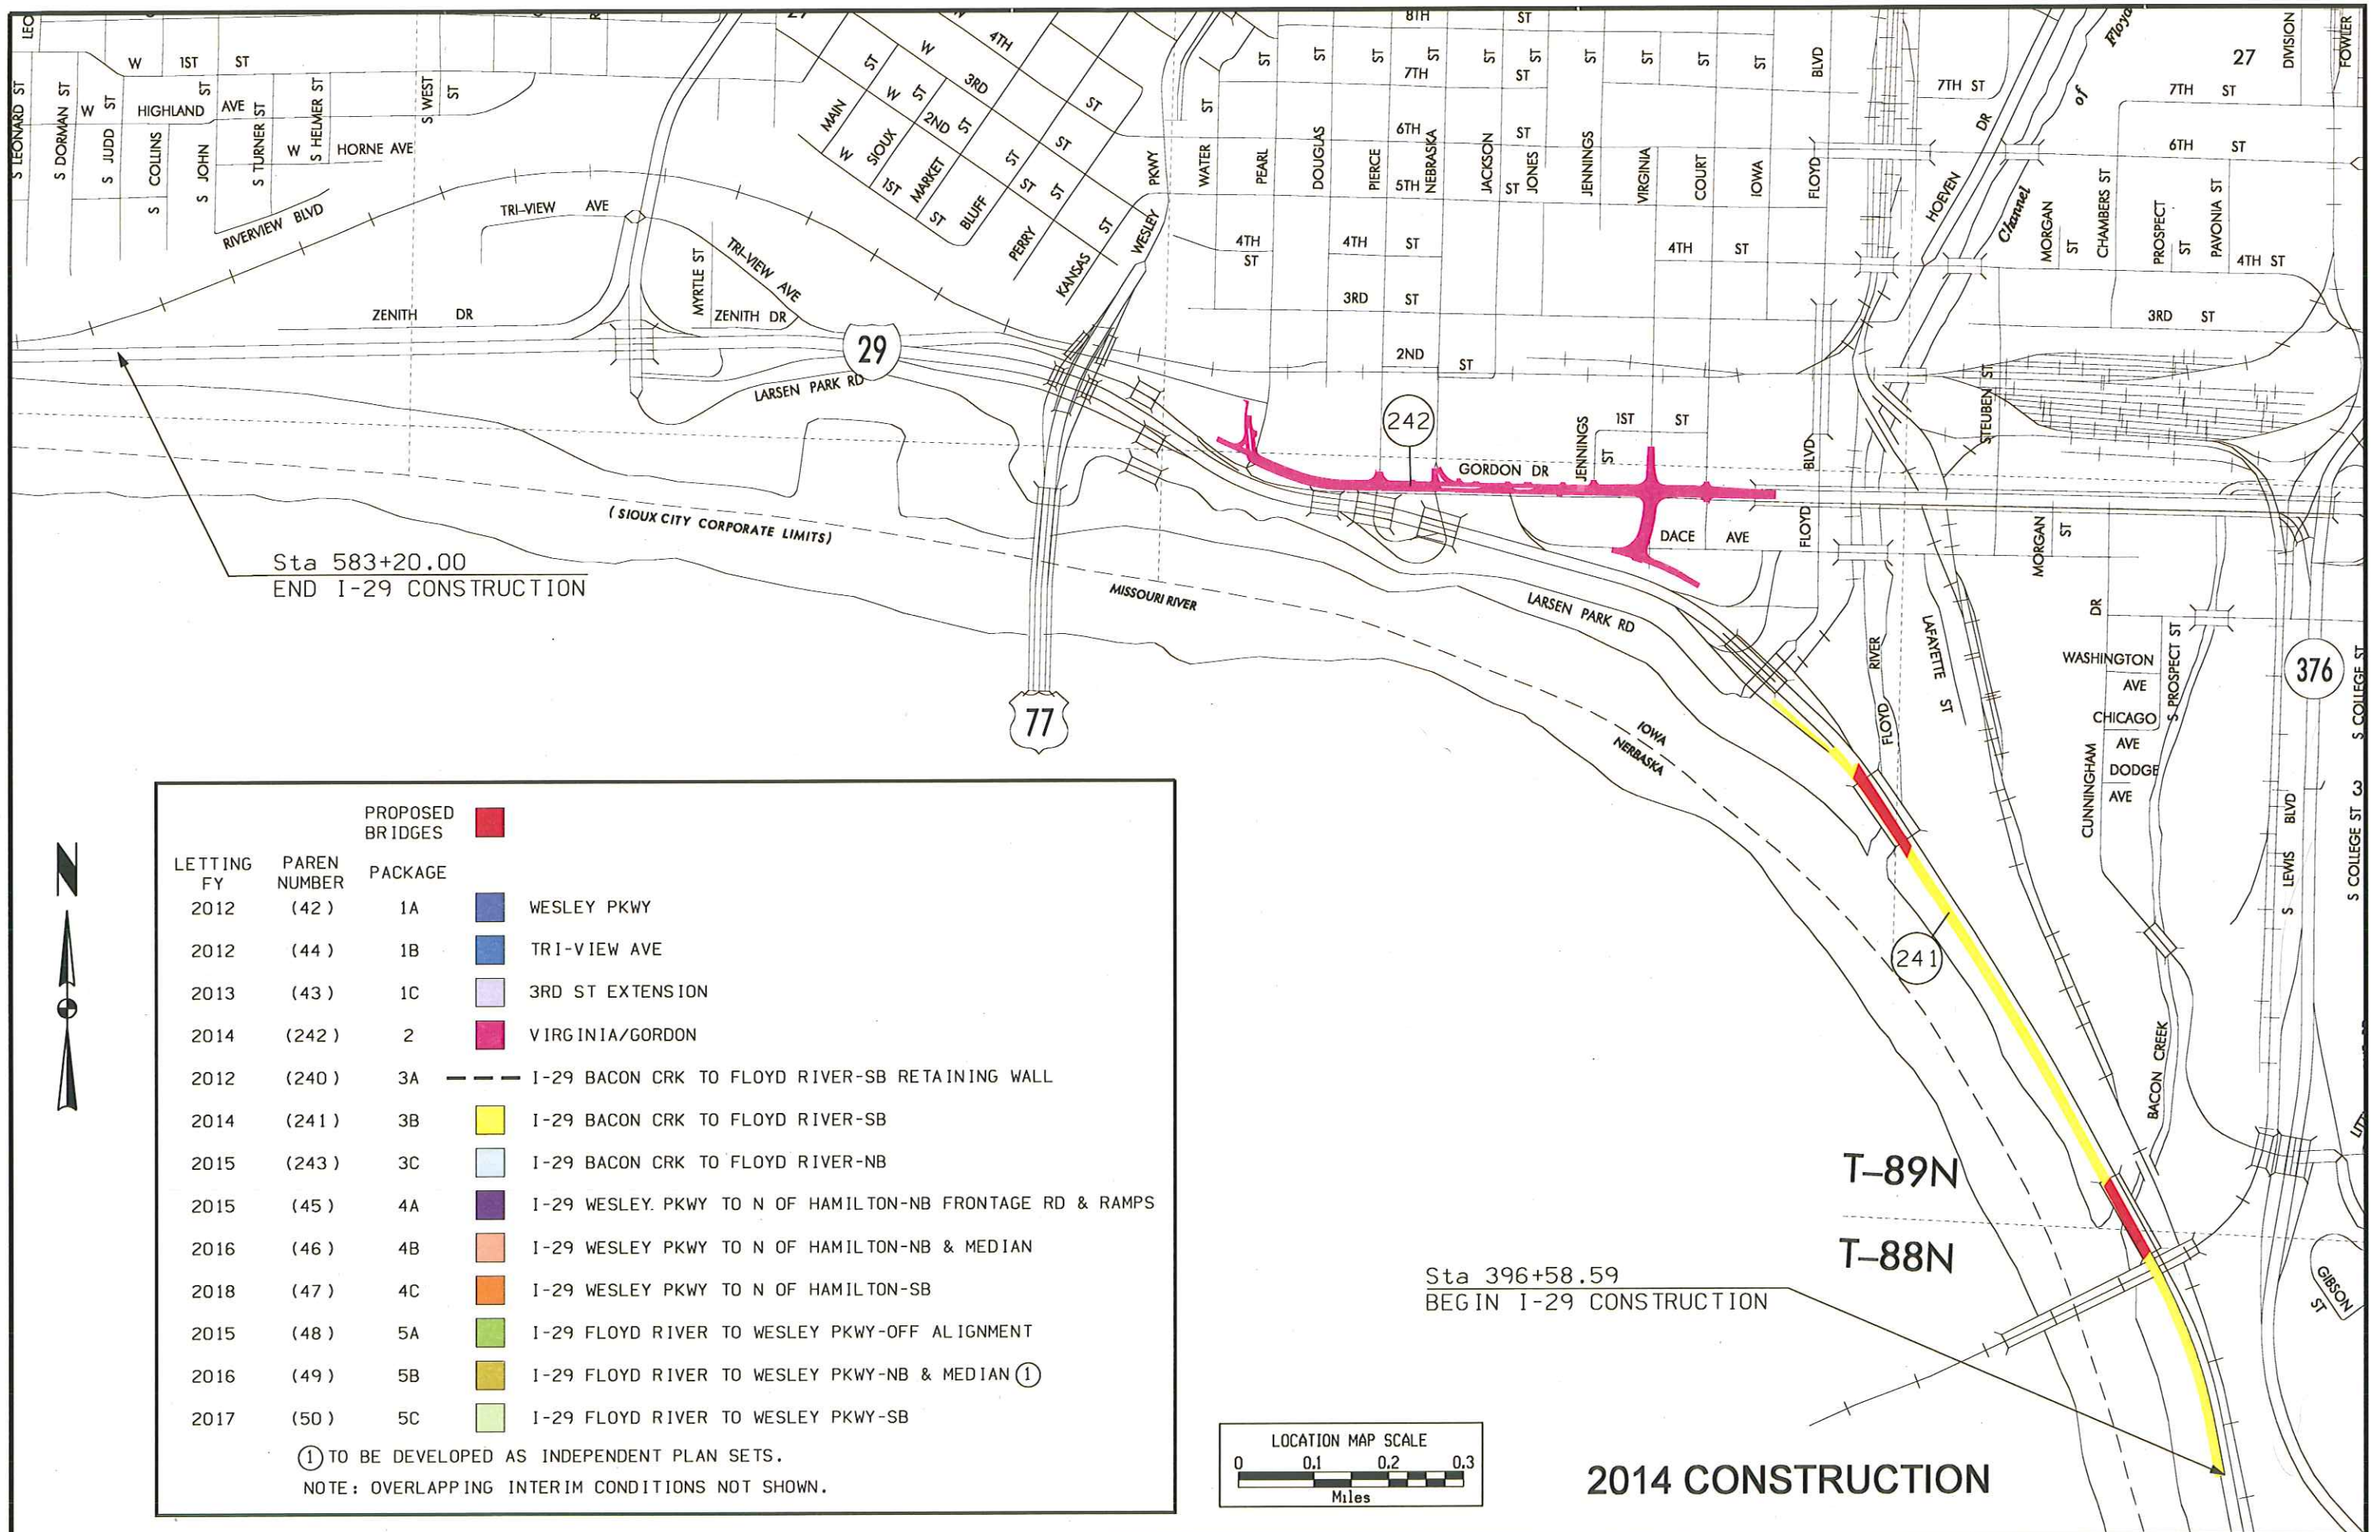

LETTING FY	PAREN NUMBER	PACKAGE	PROPOSED BRIDGES
2012	(42)	1A	WESLEY PKWY
2012	(44)	1B	TRI-VIEW AVE
2013	(43)	1C	3RD ST EXTENSION
2014	(242)	2	VIRGINIA/GORDON
2012	(240)	3A	I-29 BACON CRK TO FLOYD RIVER-SB RETAINING WALL
2014	(241)	3B	I-29 BACON CRK TO FLOYD RIVER-SB
2015	(243)	3C	I-29 BACON CRK TO FLOYD RIVER-NB
2015	(45)	4A	I-29 WESLEY PKWY TO N OF HAMILTON-NB FRONTAGE RD & RAMPS
2016	(46)	4B	I-29 WESLEY PKWY TO N OF HAMILTON-NB & MEDIAN
2018	(47)	4C	I-29 WESLEY PKWY TO N OF HAMILTON-SB
2015	(48)	5A	I-29 FLOYD RIVER TO WESLEY PKWY-OFF ALIGNMENT
2016	(49)	5B	I-29 FLOYD RIVER TO WESLEY PKWY-NB & MEDIAN (1)
2017	(50)	5C	I-29 FLOYD RIVER TO WESLEY PKWY-SB

(1) TO BE DEVELOPED AS INDEPENDENT PLAN SETS.
NOTE: OVERLAPPING INTERIM CONDITIONS NOT SHOWN.

LOCATION MAP SCALE
0 0.1 0.2 0.3
Miles

ENGLISH	IOWA DOT	DESIGN TEAM Schoenrock \ H.R. Green Co. \ HDR	WOODBURY COUNTY	PROJECT NUMBER IM-29-6(168)146--13-97	SHEET NUMBER FIG-3

2/29/2012 wwegner c:\pwworking\oma\d0197686\FIG_97029168J01_Package.sht

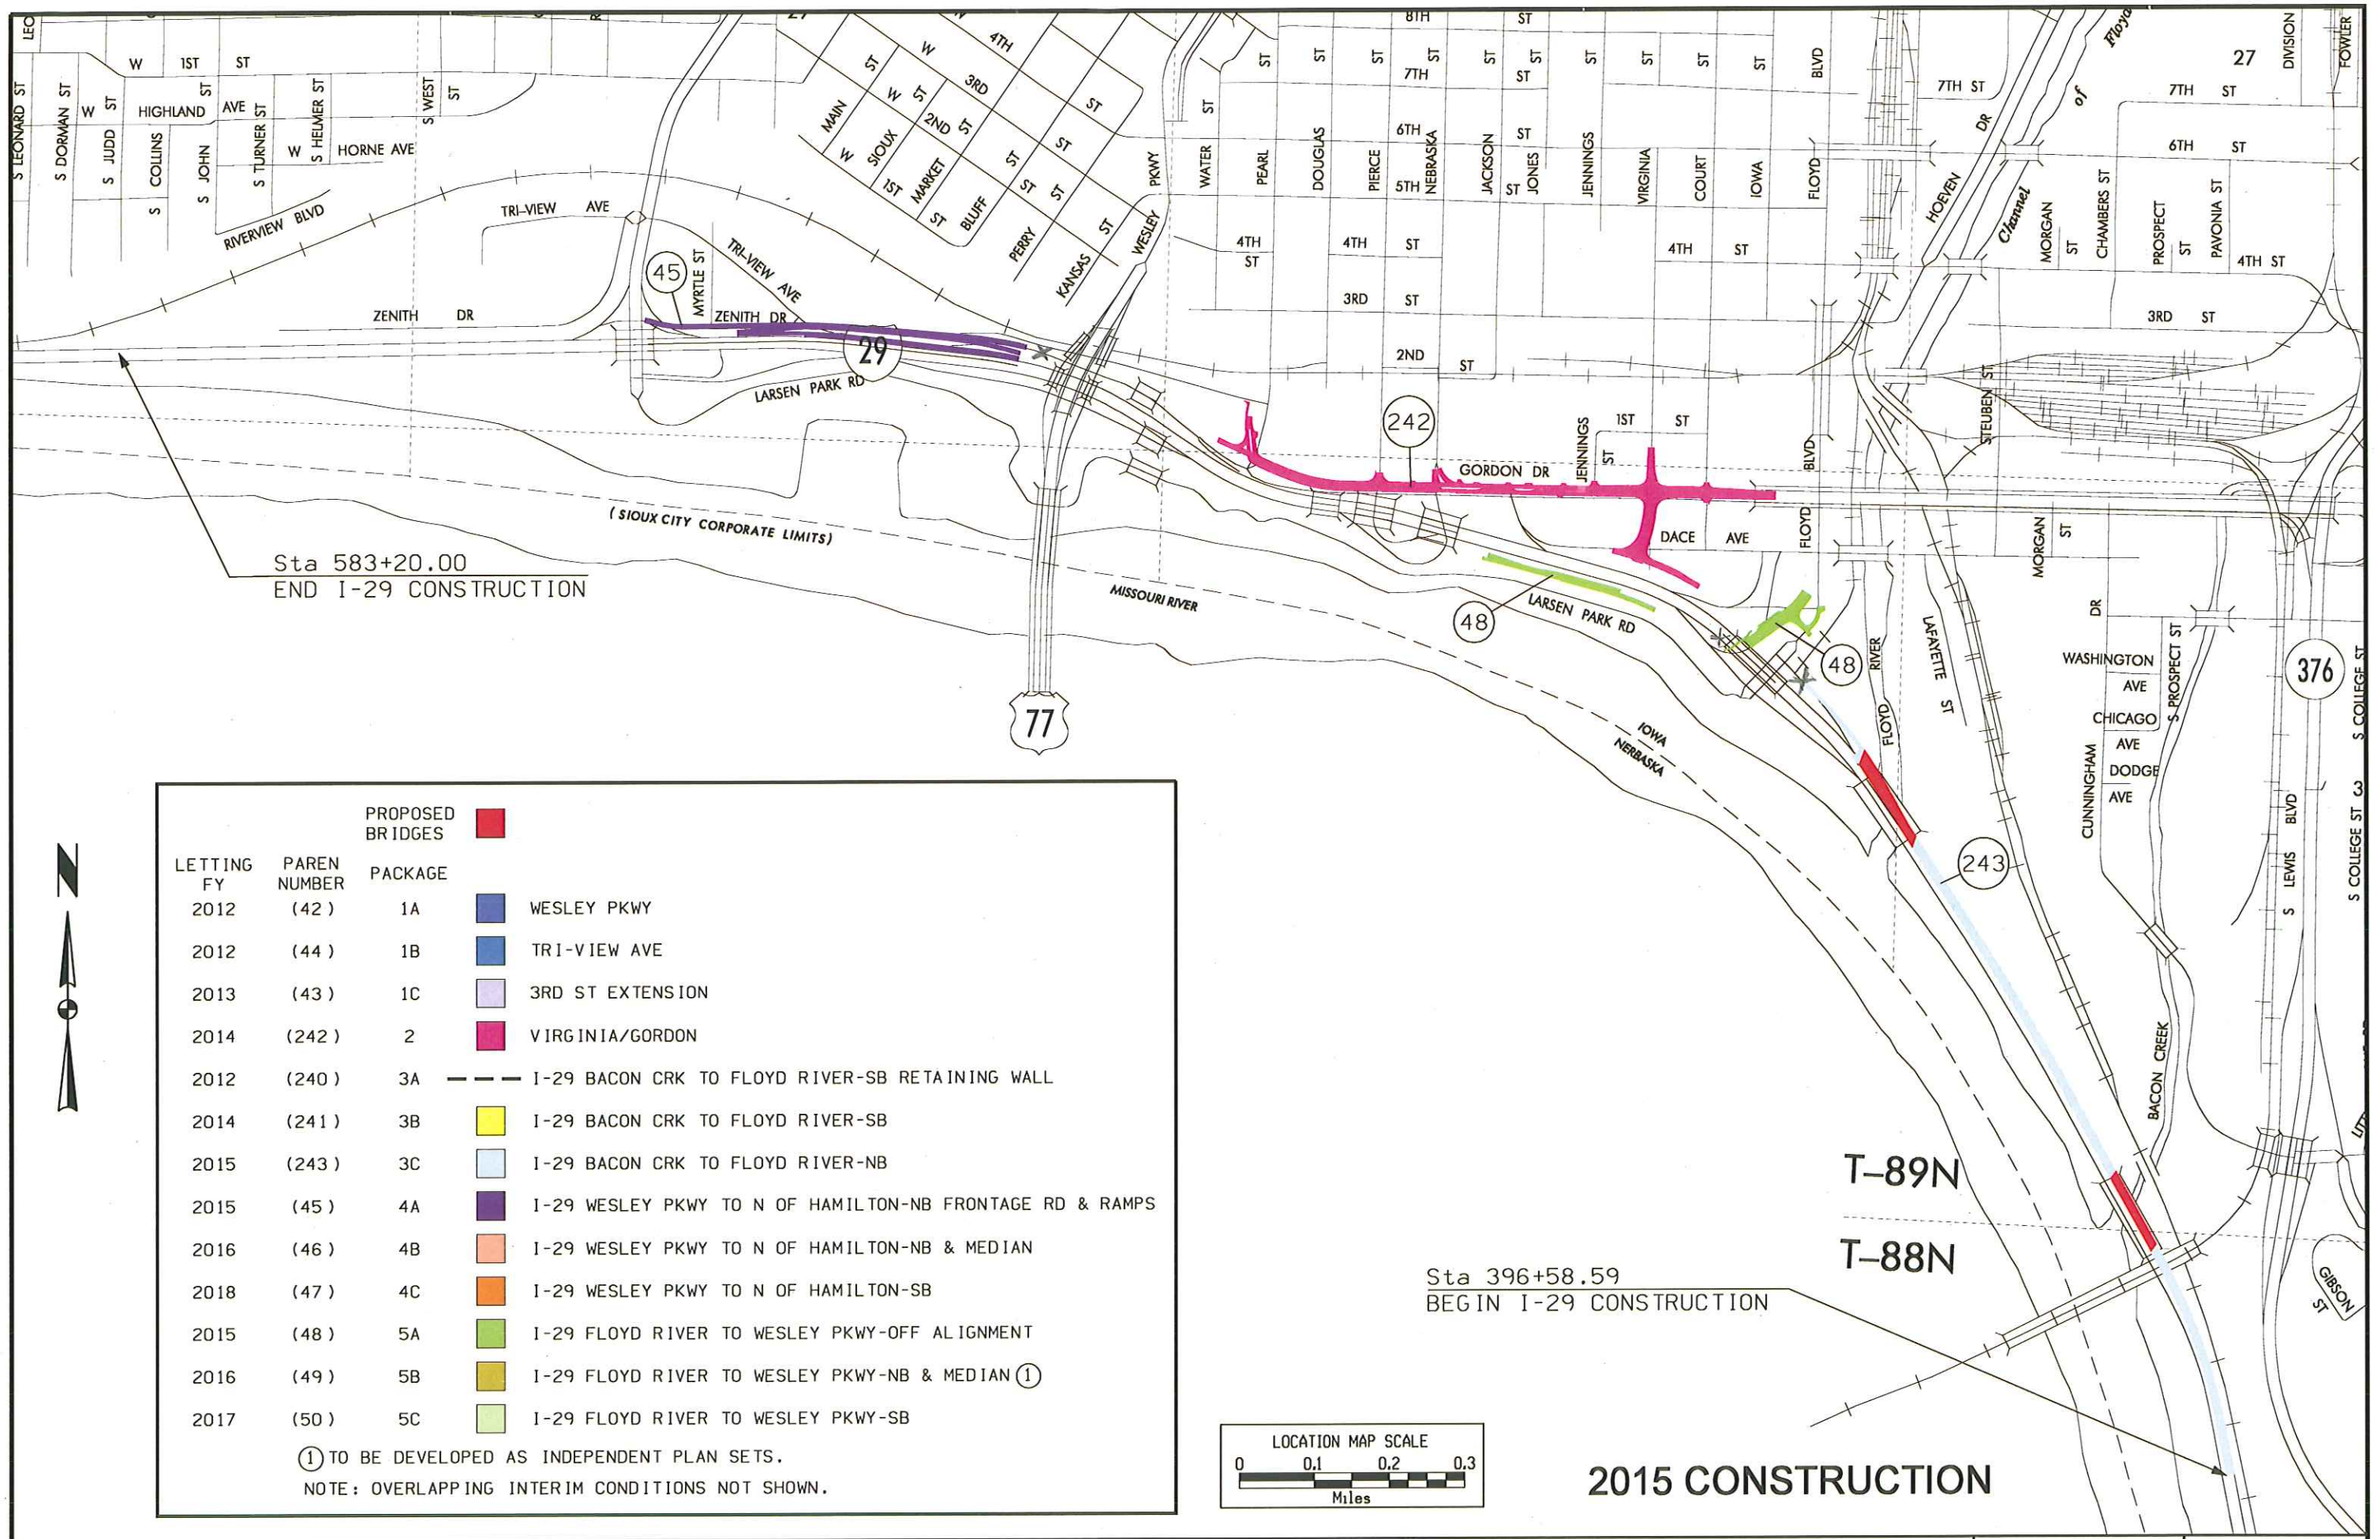

LETTING FY	PAREN NUMBER	PACKAGE	PROPOSED BRIDGES
2012	(42)	1A	WESLEY PKWY
2012	(44)	1B	TRI-VIEW AVE
2013	(43)	1C	3RD ST EXTENSION
2014	(242)	2	VIRGINIA/GORDON
2012	(240)	3A	I-29 BACON CRK TO FLOYD RIVER-SB RETAINING WALL
2014	(241)	3B	I-29 BACON CRK TO FLOYD RIVER-SB
2015	(243)	3C	I-29 BACON CRK TO FLOYD RIVER-NB
2015	(45)	4A	I-29 WESLEY PKWY TO N OF HAMILTON-NB FRONTAGE RD & RAMPS
2016	(46)	4B	I-29 WESLEY PKWY TO N OF HAMILTON-NB & MEDIAN
2018	(47)	4C	I-29 WESLEY PKWY TO N OF HAMILTON-SB
2015	(48)	5A	I-29 FLOYD RIVER TO WESLEY PKWY-OFF ALIGNMENT
2016	(49)	5B	I-29 FLOYD RIVER TO WESLEY PKWY-NB & MEDIAN (1)
2017	(50)	5C	I-29 FLOYD RIVER TO WESLEY PKWY-SB

(1) TO BE DEVELOPED AS INDEPENDENT PLAN SETS.

NOTE: OVERLAPPING INTERIM CONDITIONS NOT SHOWN.

LOCATION MAP SCALE
0 0.1 0.2 0.3
Miles

ENGLISH	IOWA DOT	DESIGN TEAM Schoenrock \ H.R. Green Co. \ HDR	WOODBURY COUNTY	PROJECT NUMBER IM-29-6(168)146--13-97	SHEET NUMBER FIG-4

2/29/2012 wwegner c:\pwworking\oma\d0197686\FIG_97029168J01_Package.sht

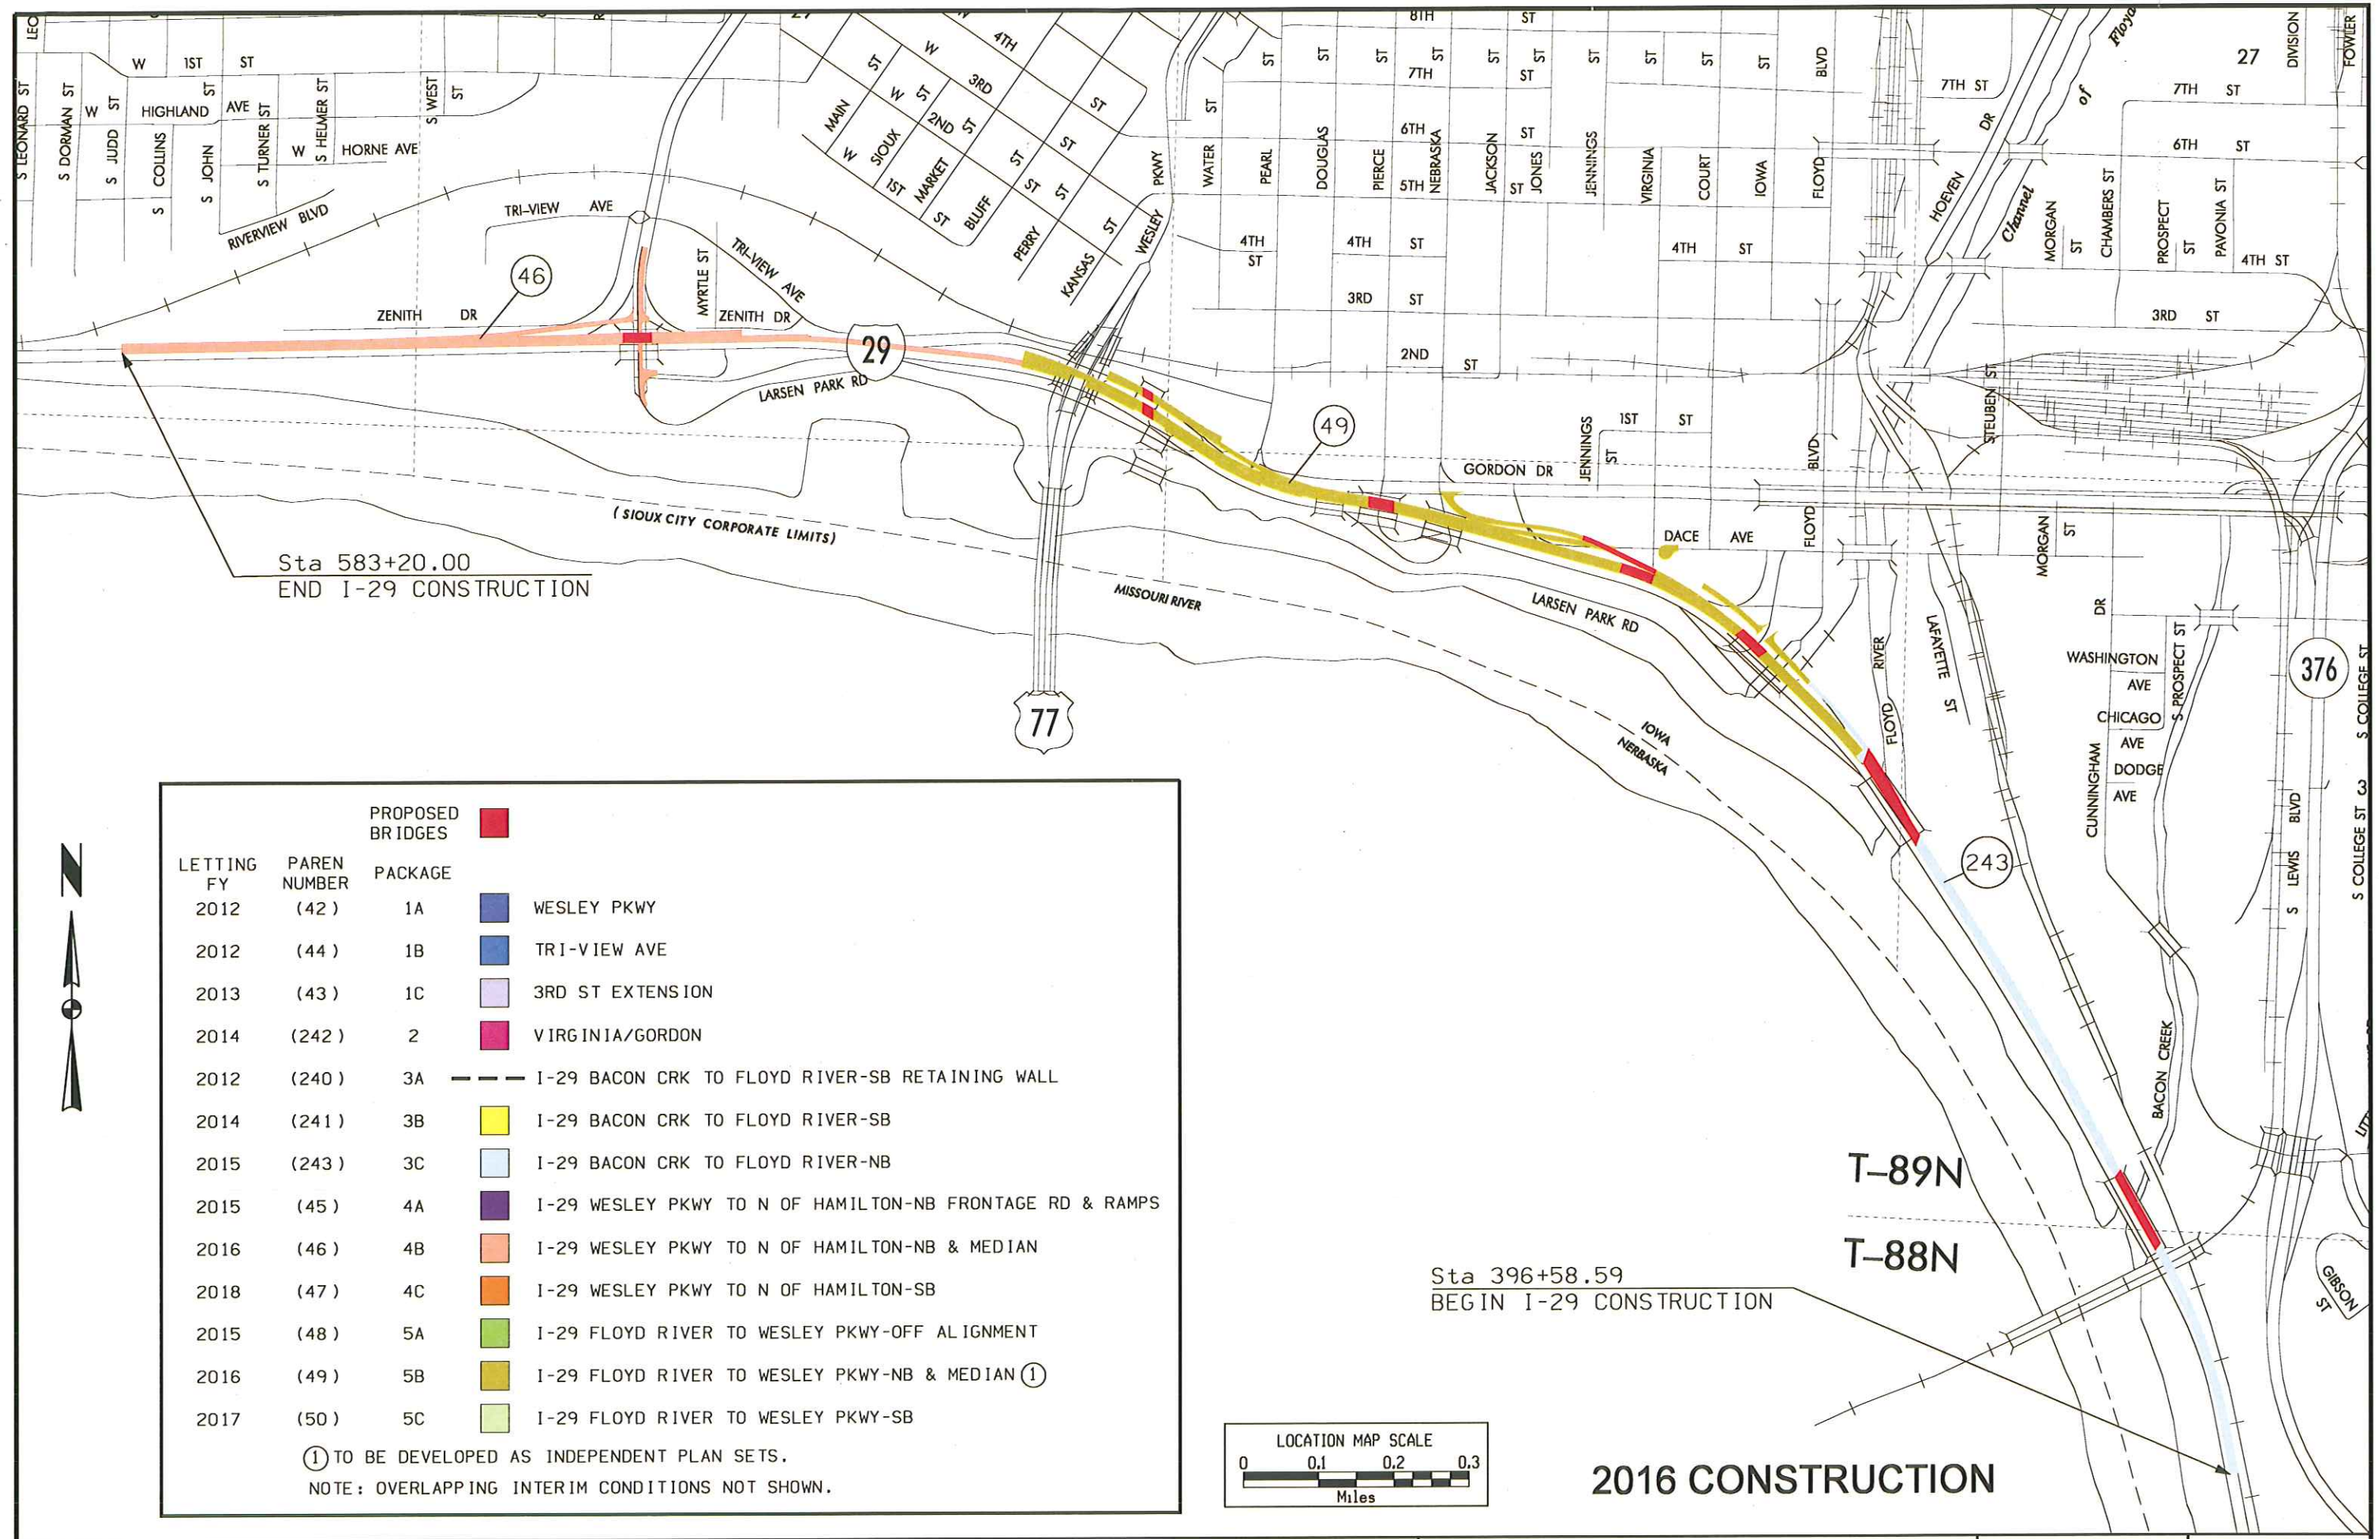

LETTING FY	PAREN NUMBER	PACKAGE	PROPOSED BRIDGES
2012	(42)	1A	WESLEY PKWY
2012	(44)	1B	TRI-VIEW AVE
2013	(43)	1C	3RD ST EXTENSION
2014	(242)	2	VIRGINIA/GORDON
2012	(240)	3A	I-29 BACON CRK TO FLOYD RIVER-SB RETAINING WALL
2014	(241)	3B	I-29 BACON CRK TO FLOYD RIVER-SB
2015	(243)	3C	I-29 BACON CRK TO FLOYD RIVER-NB
2015	(45)	4A	I-29 WESLEY PKWY TO N OF HAMILTON-NB FRONTAGE RD & RAMPS
2016	(46)	4B	I-29 WESLEY PKWY TO N OF HAMILTON-NB & MEDIAN
2018	(47)	4C	I-29 WESLEY PKWY TO N OF HAMILTON-SB
2015	(48)	5A	I-29 FLOYD RIVER TO WESLEY PKWY-OFF ALIGNMENT
2016	(49)	5B	I-29 FLOYD RIVER TO WESLEY PKWY-NB & MEDIAN (1)
2017	(50)	5C	I-29 FLOYD RIVER TO WESLEY PKWY-SB

(1) TO BE DEVELOPED AS INDEPENDENT PLAN SETS.
NOTE: OVERLAPPING INTERIM CONDITIONS NOT SHOWN.

2016 CONSTRUCTION

ENGLISH	IOWA DOT	DESIGN TEAM Schoenrock \ H.R. Green Co. \ HDR	WOODBURY COUNTY	PROJECT NUMBER IM-29-6(168)146--13-97	SHEET NUMBER FIG-5

2/29/2012 wwegner c:\pwworking\oma\d0197686\FIG_97029168J01_Package.sht

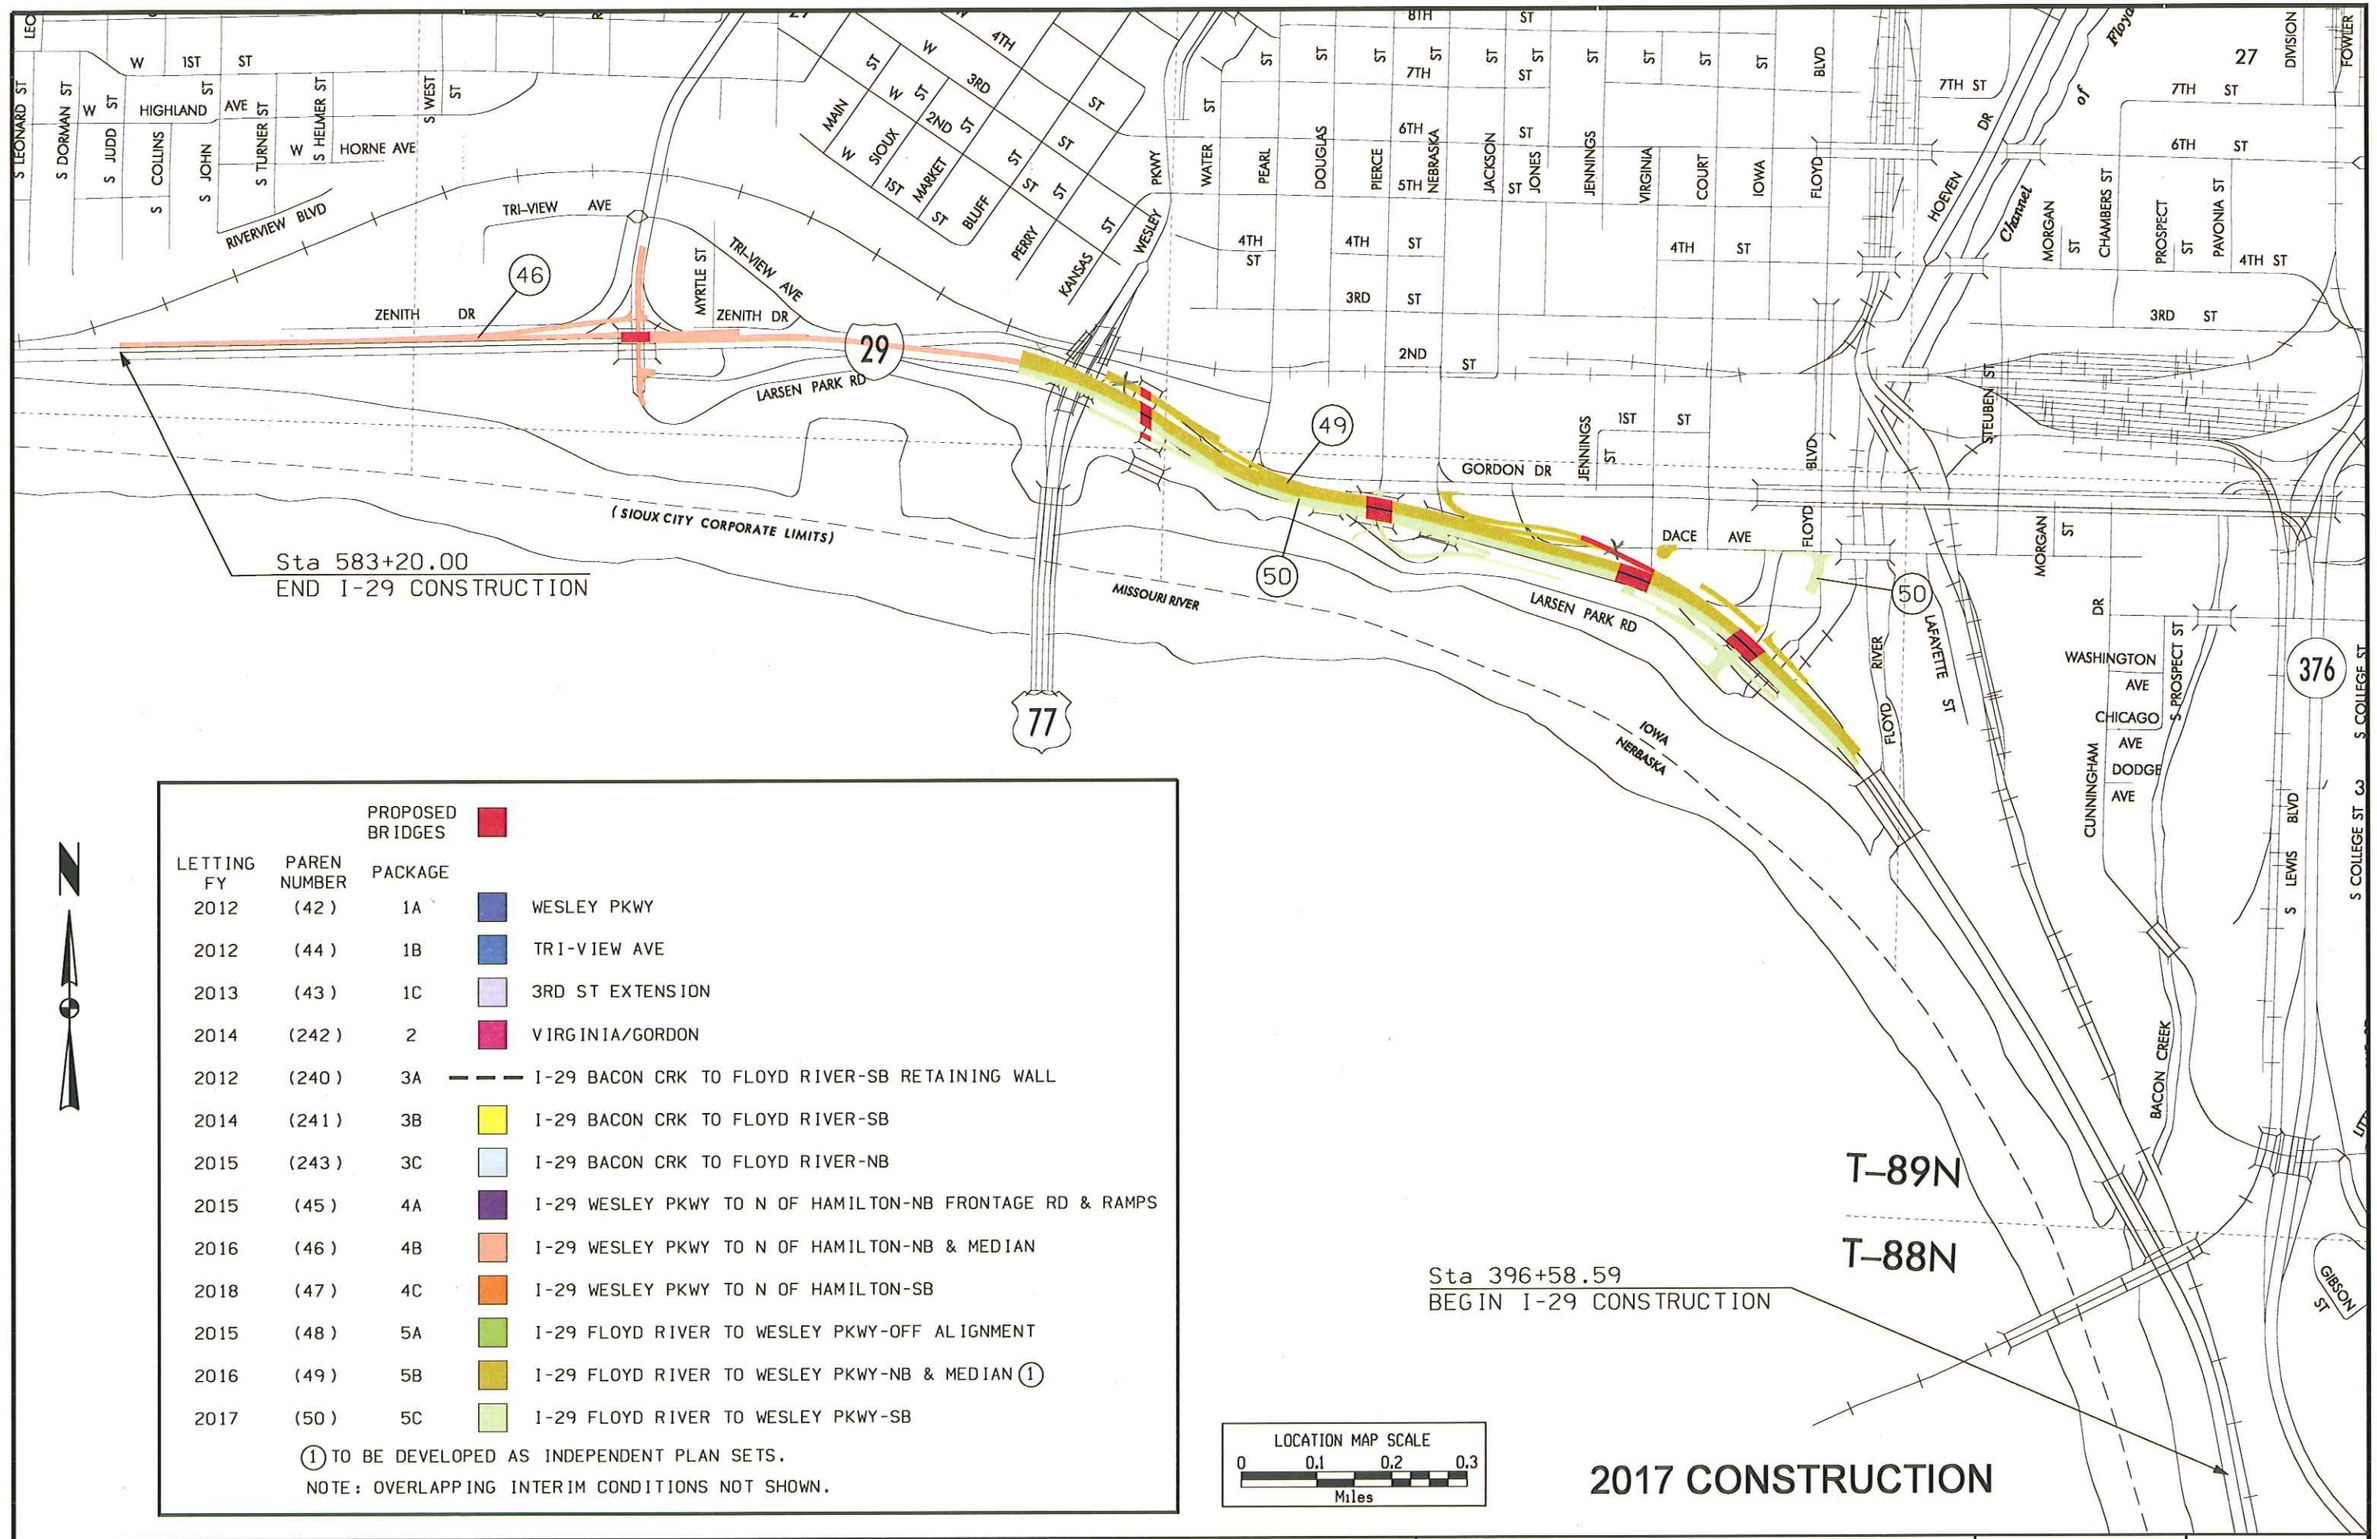

LETTING FY	PAREN NUMBER	PROPOSED BRIDGES PACKAGE	
2012	(42)	1A	WESLEY PKWY
2012	(44)	1B	TRI-VIEW AVE
2013	(43)	1C	3RD ST EXTENSION
2014	(242)	2	VIRGINIA/GORDON
2012	(240)	3A	I-29 BACON CRK TO FLOYD RIVER-SB RETAINING WALL
2014	(241)	3B	I-29 BACON CRK TO FLOYD RIVER-SB
2015	(243)	3C	I-29 BACON CRK TO FLOYD RIVER-NB
2015	(45)	4A	I-29 WESLEY PKWY TO N OF HAMILTON-NB FRONTAGE RD & RAMPS
2016	(46)	4B	I-29 WESLEY PKWY TO N OF HAMILTON-NB & MEDIAN
2018	(47)	4C	I-29 WESLEY PKWY TO N OF HAMILTON-SB
2015	(48)	5A	I-29 FLOYD RIVER TO WESLEY PKWY-OFF ALIGNMENT
2016	(49)	5B	I-29 FLOYD RIVER TO WESLEY PKWY-NB & MEDIAN (1)
2017	(50)	5C	I-29 FLOYD RIVER TO WESLEY PKWY-SB

(1) TO BE DEVELOPED AS INDEPENDENT PLAN SETS.
NOTE: OVERLAPPING INTERIM CONDITIONS NOT SHOWN.

LOCATION MAP SCALE
0 0.1 0.2 0.3
Miles

2017 CONSTRUCTION

ENGLISH	IOWA DOT	DESIGN TEAM Schoenrock \ H.R. Green Co. \ HDR	WOODBURY COUNTY	PROJECT NUMBER IM-29-6(168)146--13-97	SHEET NUMBER FIG-6

2/29/2012 wwegner c:\pwworking\oma\d0197686\FIG_97029168J01_Package.sht

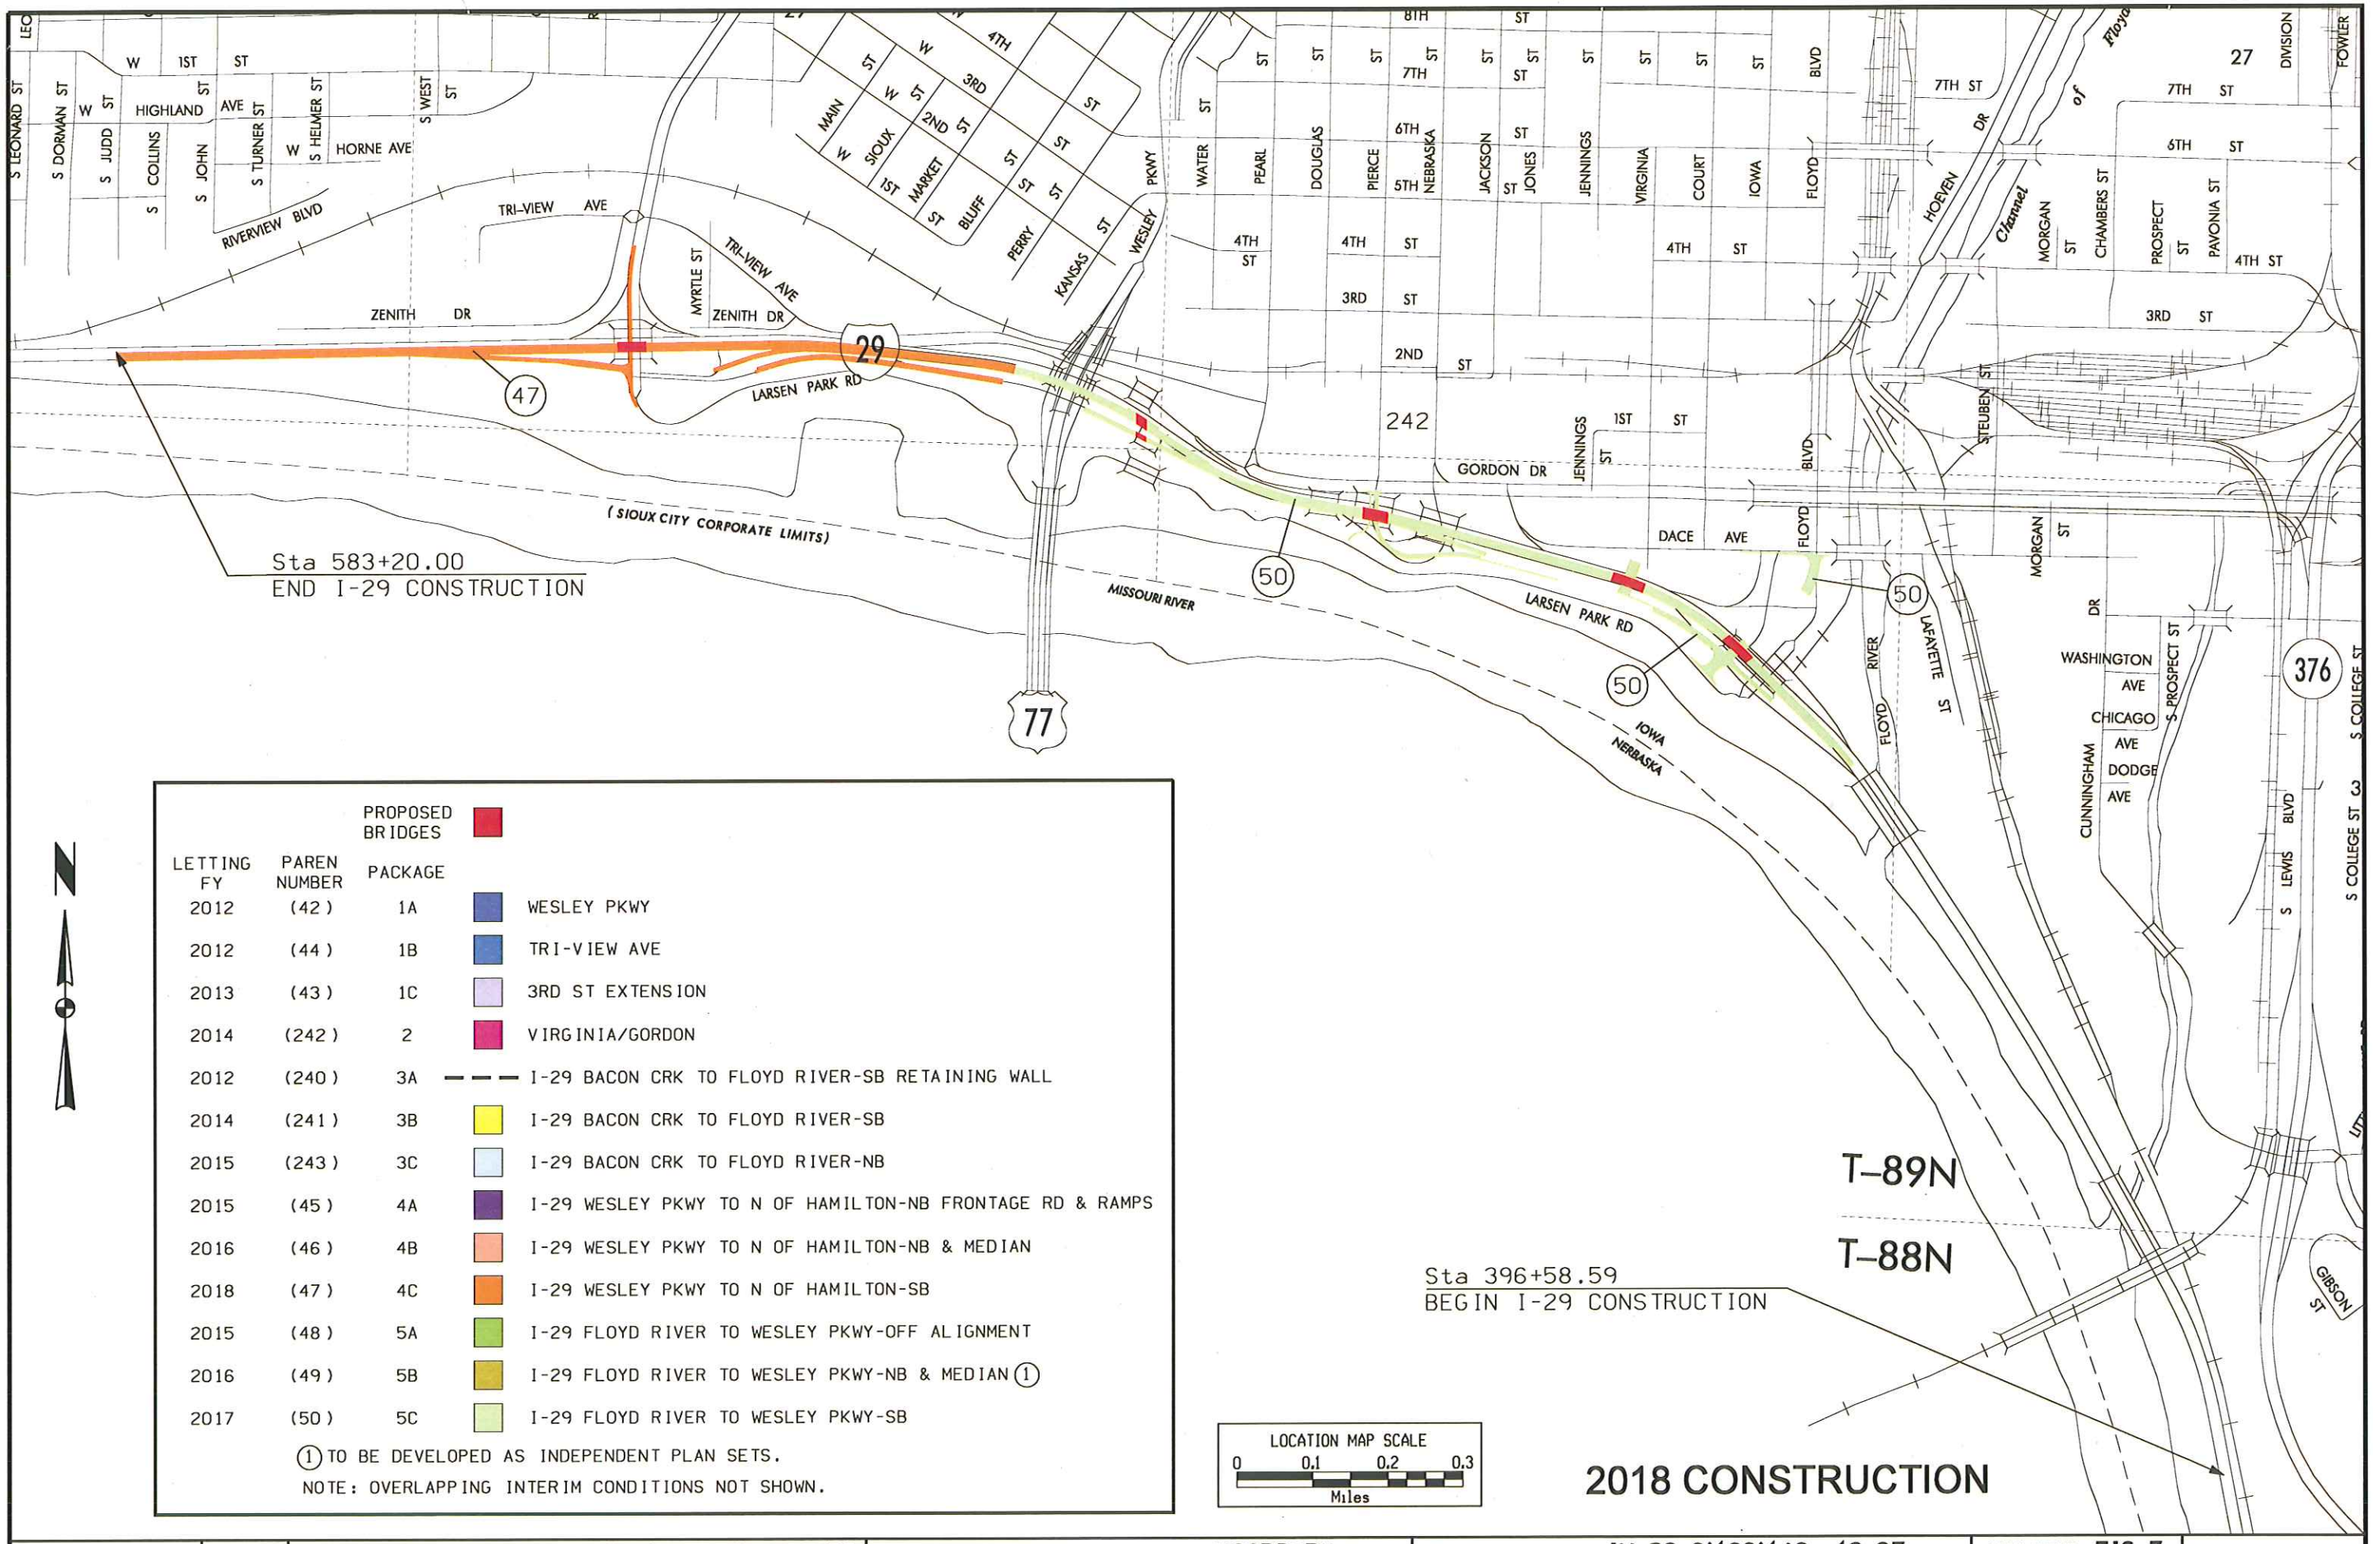

ENGLISH	IOWA DOT	DESIGN TEAM Schoenrock \ H.R. Green Co. \ HDR	WOODBURY COUNTY	PROJECT NUMBER IM-29-6(168)146--13-97	SHEET NUMBER FIG-7

2/29/2012 wwegner c:\pwworking\oma\d0197686\FIG_97029168J01_Package.sht