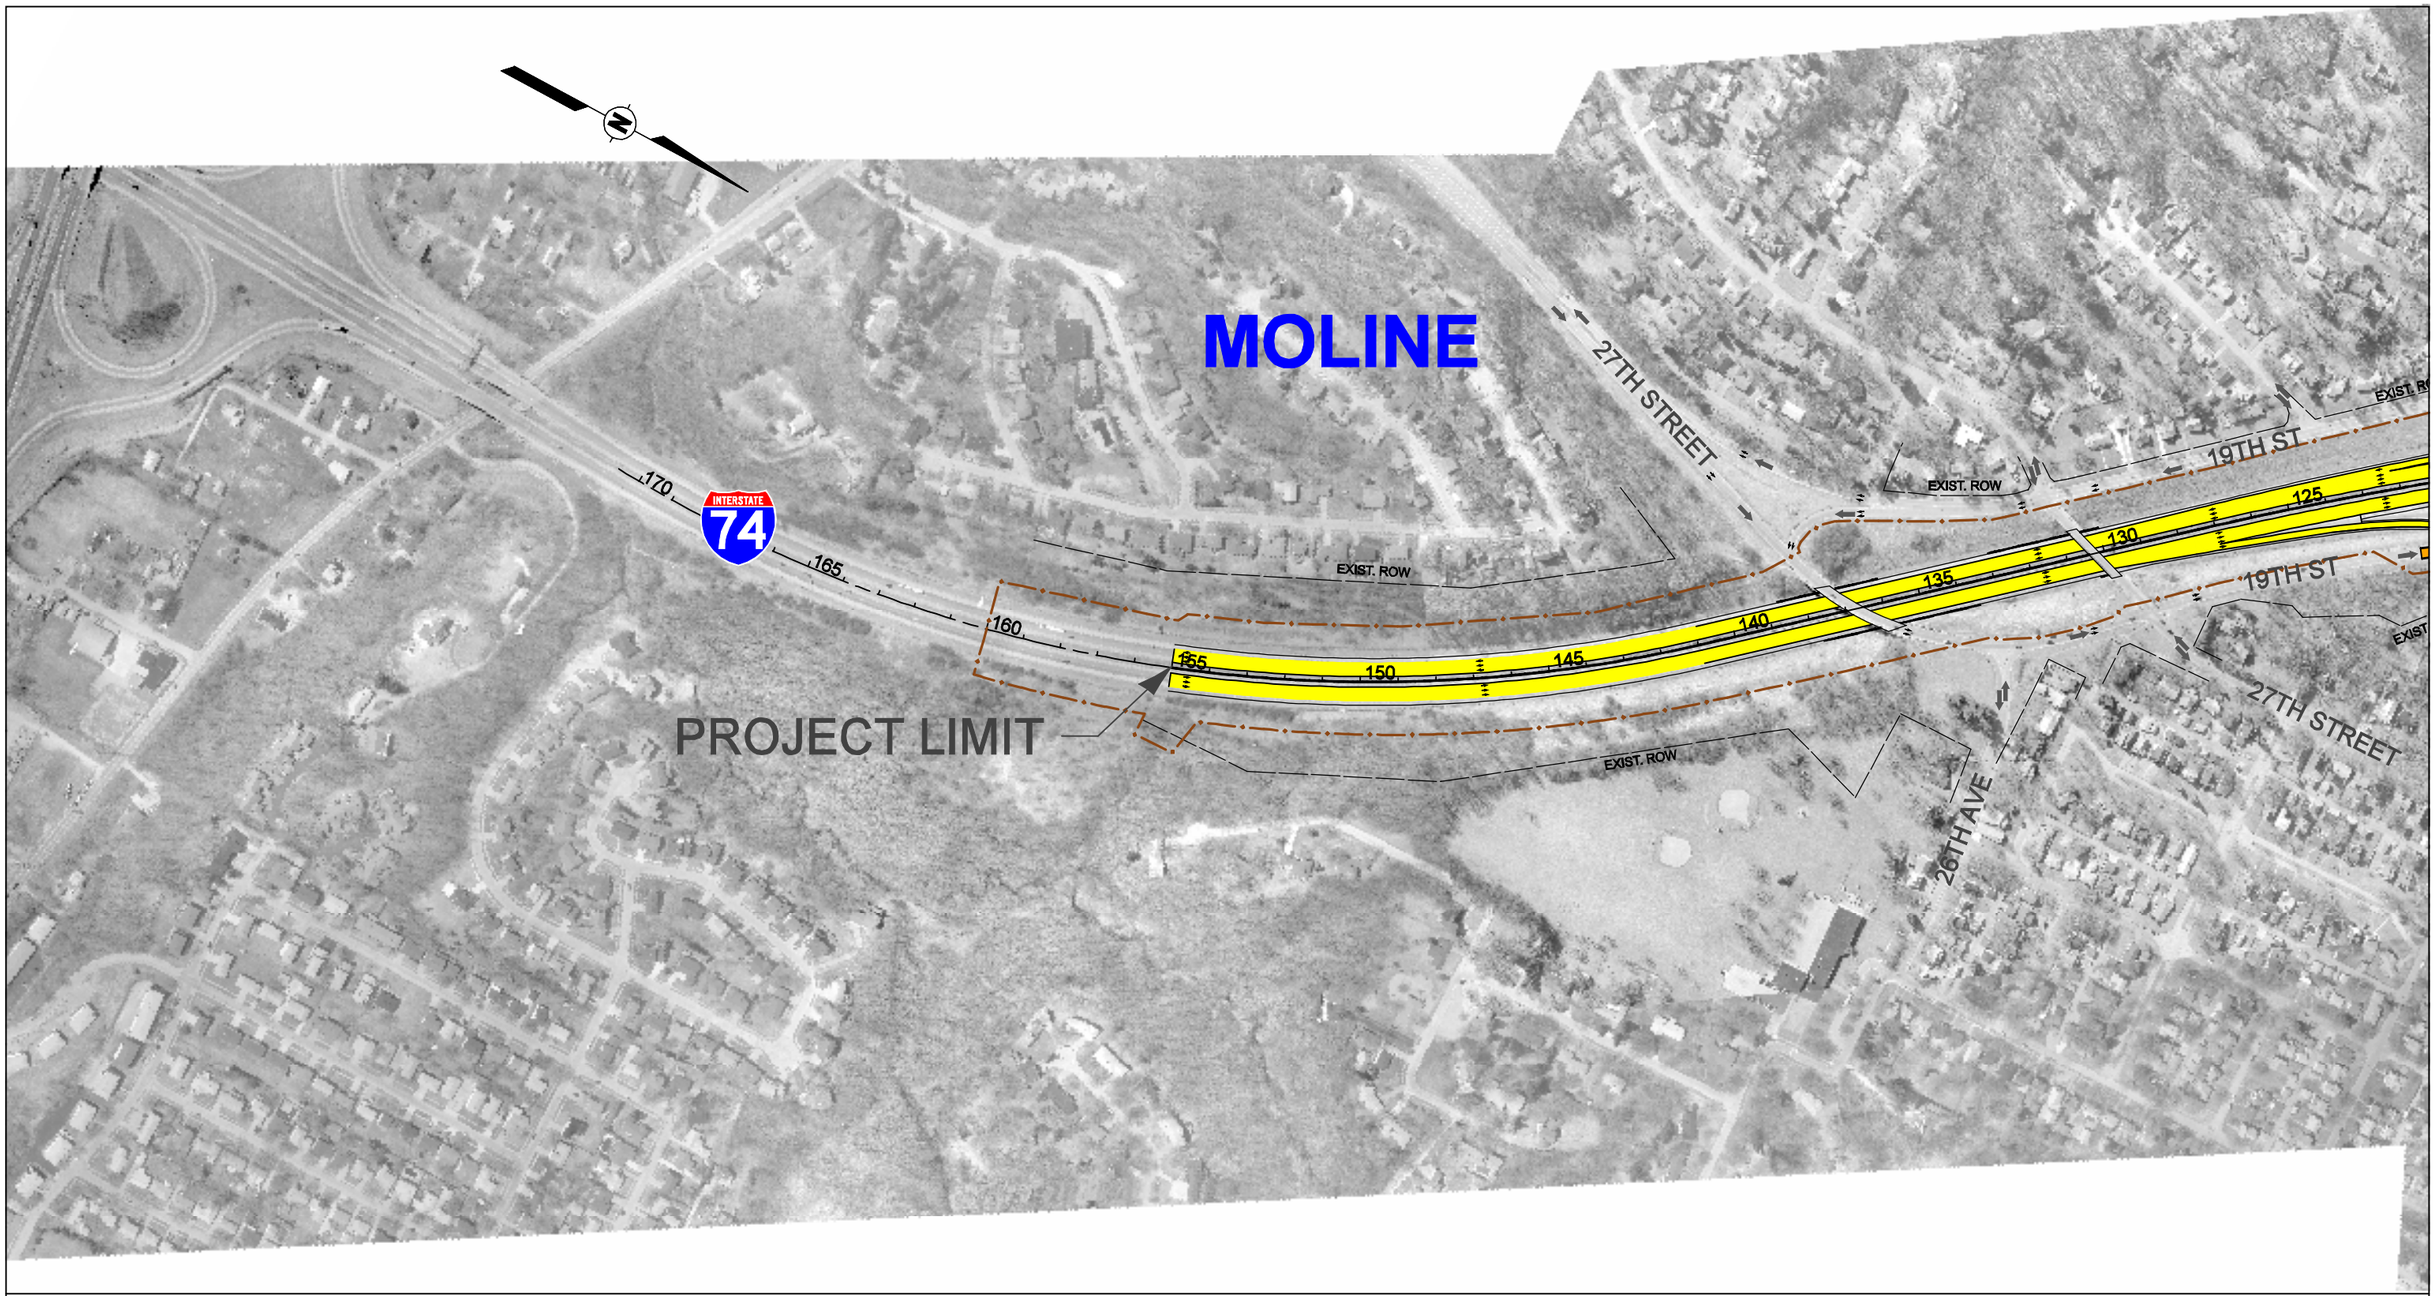

LEGEND

- PROPOSED MAINLINE AND RAMPS
- PROPOSED LOCAL ROADS
- PROPOSED STRUCTURES
- EXISTING ROW
- PROPOSED BIKE / PEDESTRIAN TRAIL
- LIMITS OF CONSTRUCTION
- DEIS POTENTIAL DISPLACEMENTS
- NEW POTENTIAL DISPLACEMENTS
- TRAFFIC SIGNAL
- PROPOSED ROADWAY REMOVALS / CLOSURES
- PROPOSED RETAINING WALLS
- AREA OF REMOVAL

200 0 200 400
SCALE IN FEET

PRELIMINARY PLANS :
NOT FINAL , SUBJECT TO CHANGE

IOWA & ILLINOIS DEPARTMENTS OF TRANSPORTATION

I-74 IOWA - ILLINOIS CORRIDOR STUDY
MOLINE - IL, BETTENDORF & DAVENPORT - IA
I-74 PREFERRED ALTERNATIVE - DRAFT

\\atherialpw\ILL_DOT\168858_I74CADNDM_Drawings\2007_08_18_Exhibit_01.ai

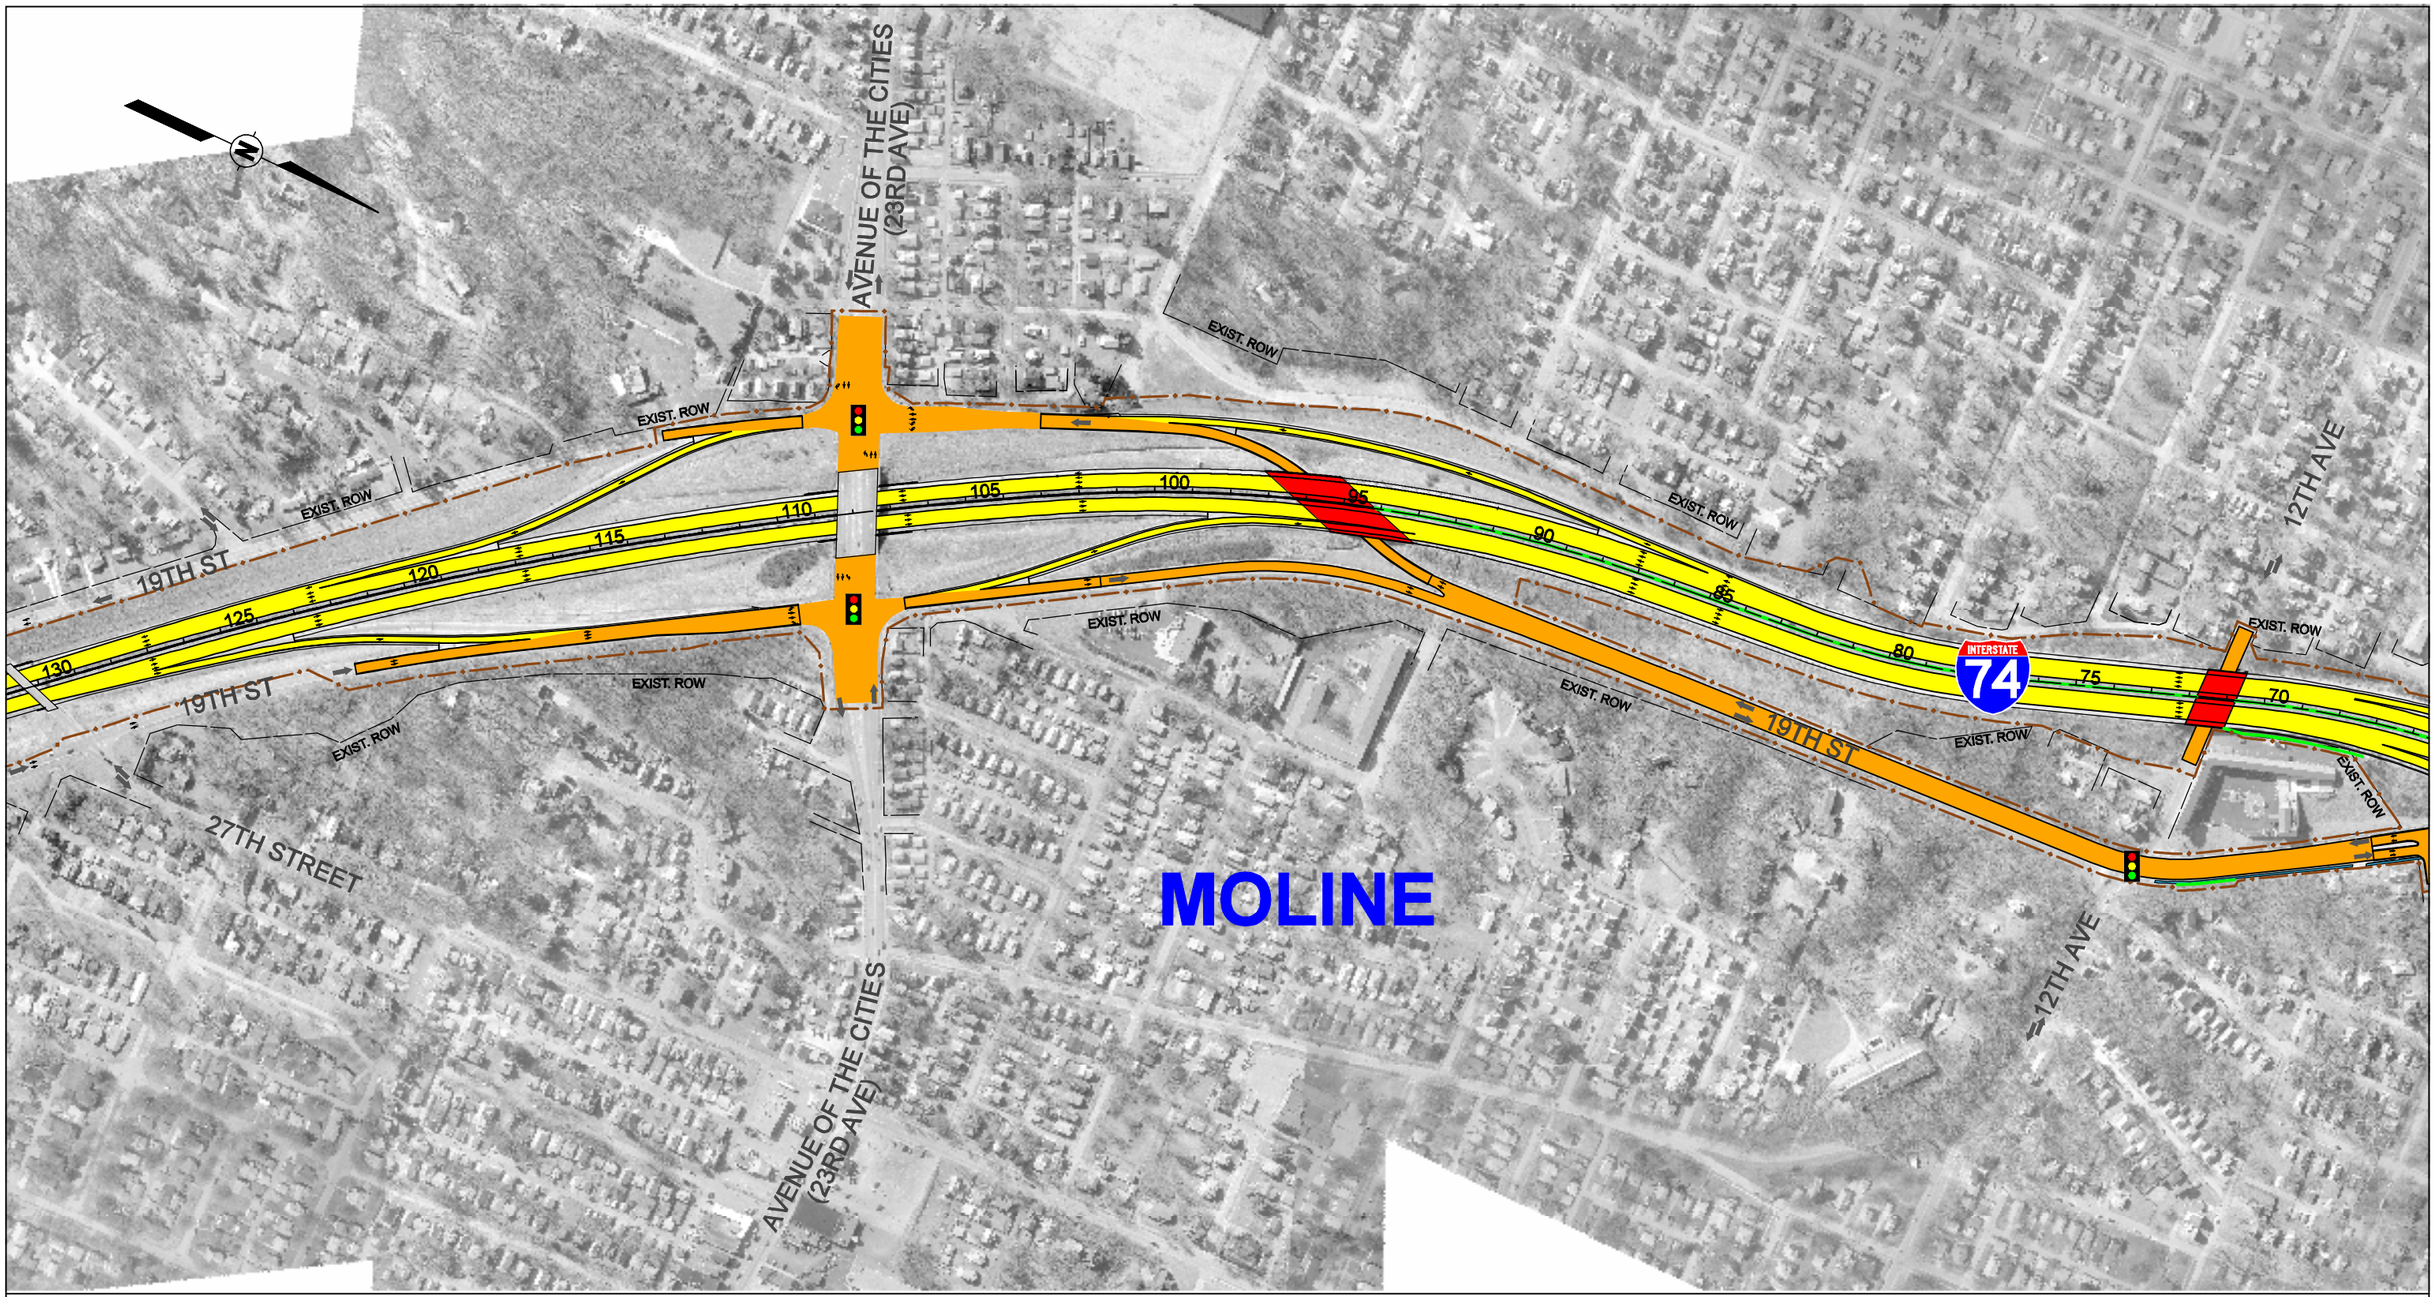

LEGEND

- PROPOSED MAINLINE AND RAMPS
- PROPOSED LOCAL ROADS
- PROPOSED STRUCTURES
- EXISTING ROW
- PROPOSED BIKE / PEDESTRIAN TRAIL
- LIMITS OF CONSTRUCTION
- DEIS POTENTIAL DISPLACEMENTS
- NEW POTENTIAL DISPLACEMENTS
- TRAFFIC SIGNAL
- PROPOSED ROADWAY REMOVALS / CLOSURES
- PROPOSED RETAINING WALLS
- AREA OF REMOVAL

200 0 200 400
SCALE IN FEET

PRELIMINARY PLANS :
NOT FINAL , SUBJECT TO CHANGE

IOWA & ILLINOIS DEPARTMENTS OF TRANSPORTATION

I-74 IOWA - ILLINOIS CORRIDOR STUDY
MOLINE - IL, BETTENDORF & DAVENPORT - IA
I-74 PREFERRED ALTERNATIVE - DRAFT

\\alfnetapps\ILL_DOT\V668836_I74\CADD\MDM_Drawings\0007_06_18_Exhibit_02.dwt

Moline City Hall

MOLINE

11TH AVE

18TH ST

6TH AVE

5TH AVE
EXIST. ROW

4TH AVE

RIVER DR

19TH ST

EXIST. ROW

EXISTING I-74
TO BE REMOVED

RIVER

EXIST. ROW

EXIST. ROW

EXIST. ROW

65

60

55

50

45

40

35

30

6750

6755

6760

6765

INTERSTATE
74

EXIST. ROW

EXIST. ROW

11TH AVE A

21ST ST

22ND ST

5TH AVE

ILLINOIS
92

ILLINOIS
92

7TH AVE

MISSISSIPPI

INTERSTATE
74

LEGEND

- PROPOSED MAINLINE AND RAMPS
- PROPOSED LOCAL ROADS
- PROPOSED STRUCTURES
- EXISTING ROW
- PROPOSED BIKE / PEDESTRIAN TRAIL
- LIMITS OF CONSTRUCTION
- DEIS POTENTIAL DISPLACEMENTS
- NEW POTENTIAL DISPLACEMENTS
- TRAFFIC SIGNAL
- PROPOSED ROADWAY REMOVALS / CLOSURES
- PROPOSED RETAINING WALLS
- AREA OF REMOVAL

200 0 200 400
SCALE IN FEET

PRELIMINARY PLANS :
NOT FINAL , SUBJECT TO CHANGE

IOWA & ILLINOIS DEPARTMENTS OF TRANSPORTATION

I-74 IOWA - ILLINOIS CORRIDOR STUDY
MOLINE - IL, BETTENDORF & DAVENPORT - IA
I-74 PREFERRED ALTERNATIVE - DRAFT

\\athenalpw\ILL_DOT\168838_I74CADWDM_Drawings\2007_08_16_Exhibit_03.dwt

MOLINE

BETTENDORF

NAVIGATION CHANNEL

EXISTING I-74
TO BE REMOVED

POTENTIAL
TRAIL
CONNECTION

RIVER

MISSISSIPPI

RIVER DR

EXIST. ROW

10TH ST

11TH ST

12TH ST

13TH ST

15TH ST

16TH ST

17TH ST

GRANT ST

STATE ST

GILBERT ST

BROWN ST

Bettendorf
City Hall

INTERSTATE 74

ILLINOIS 92

67

35

6750 6755 6760 6765 6770 6775 6780 6785 6790 6795

LEGEND

- PROPOSED MAINLINE AND RAMPS
- PROPOSED LOCAL ROADS
- PROPOSED STRUCTURES
- EXISTING ROW
- PROPOSED BIKE / PEDESTRIAN TRAIL
- LIMITS OF CONSTRUCTION
- DEIS POTENTIAL DISPLACEMENTS
- NEW POTENTIAL DISPLACEMENTS
- TRAFFIC SIGNAL
- PROPOSED ROADWAY REMOVALS / CLOSURES
- PROPOSED RETAINING WALLS
- AREA OF REMOVAL

200 0 200 400
SCALE IN FEET

PRELIMINARY PLANS :
NOT FINAL , SUBJECT TO CHANGE

IOWA & ILLINOIS DEPARTMENTS OF TRANSPORTATION

I-74 IOWA - ILLINOIS CORRIDOR STUDY
MOLINE - IL, BETTENDORF & DAVENPORT - IA
I-74 PREFERRED ALTERNATIVE - DRAFT

Vathena\proj\ILL_DOT\166836_I74\CADD\NDM_Drawings\2007_06_18_Exhibit_04.ai

BETTENDORF

EXISTING I-74
TO BE REMOVED

NAVIGATION CHANNEL

POTENTIAL
TRAIL
CONNECTION

RIVER

MISSISSIPPI

67

10TH ST

GRANT ST

11TH ST

STATE ST

12TH ST

HOLMES ST

KIMBERLY RD

13TH ST

EXIST. ROW

INTERSTATE 74

6770 6775 6780 6785 6790 6795 6800 6805 6810 6815 6820 6825

14TH ST

15TH ST

GILBERT ST

BROWN ST

MISSISSIPPI BLVD

Bettendorf
City Hall

16TH ST

17TH ST

LEGEND

- PROPOSED MAINLINE AND RAMPS
- PROPOSED LOCAL ROADS
- PROPOSED STRUCTURES
- EXISTING ROW
- PROPOSED BIKE / PEDESTRIAN TRAIL
- LIMITS OF CONSTRUCTION
- DEIS POTENTIAL DISPLACEMENTS
- NEW POTENTIAL DISPLACEMENTS
- TRAFFIC SIGNAL
- PROPOSED ROADWAY REMOVALS / CLOSURES
- PROPOSED RETAINING WALLS
- AREA OF REMOVAL

200 0 200 400
SCALE IN FEET

PRELIMINARY PLANS :
NOT FINAL , SUBJECT TO CHANGE

IOWA & ILLINOIS DEPARTMENTS OF TRANSPORTATION

I-74 IOWA - ILLINOIS CORRIDOR STUDY
MOLINE - IL, BETTENDORF & DAVENPORT - IA
I-74 PREFERRED ALTERNATIVE - DRAFT

\\alfnetapps\IL_DOT\V668836_I74\CADD\IDM_Drawings\0207_06_18_Exhibit_05.dwt

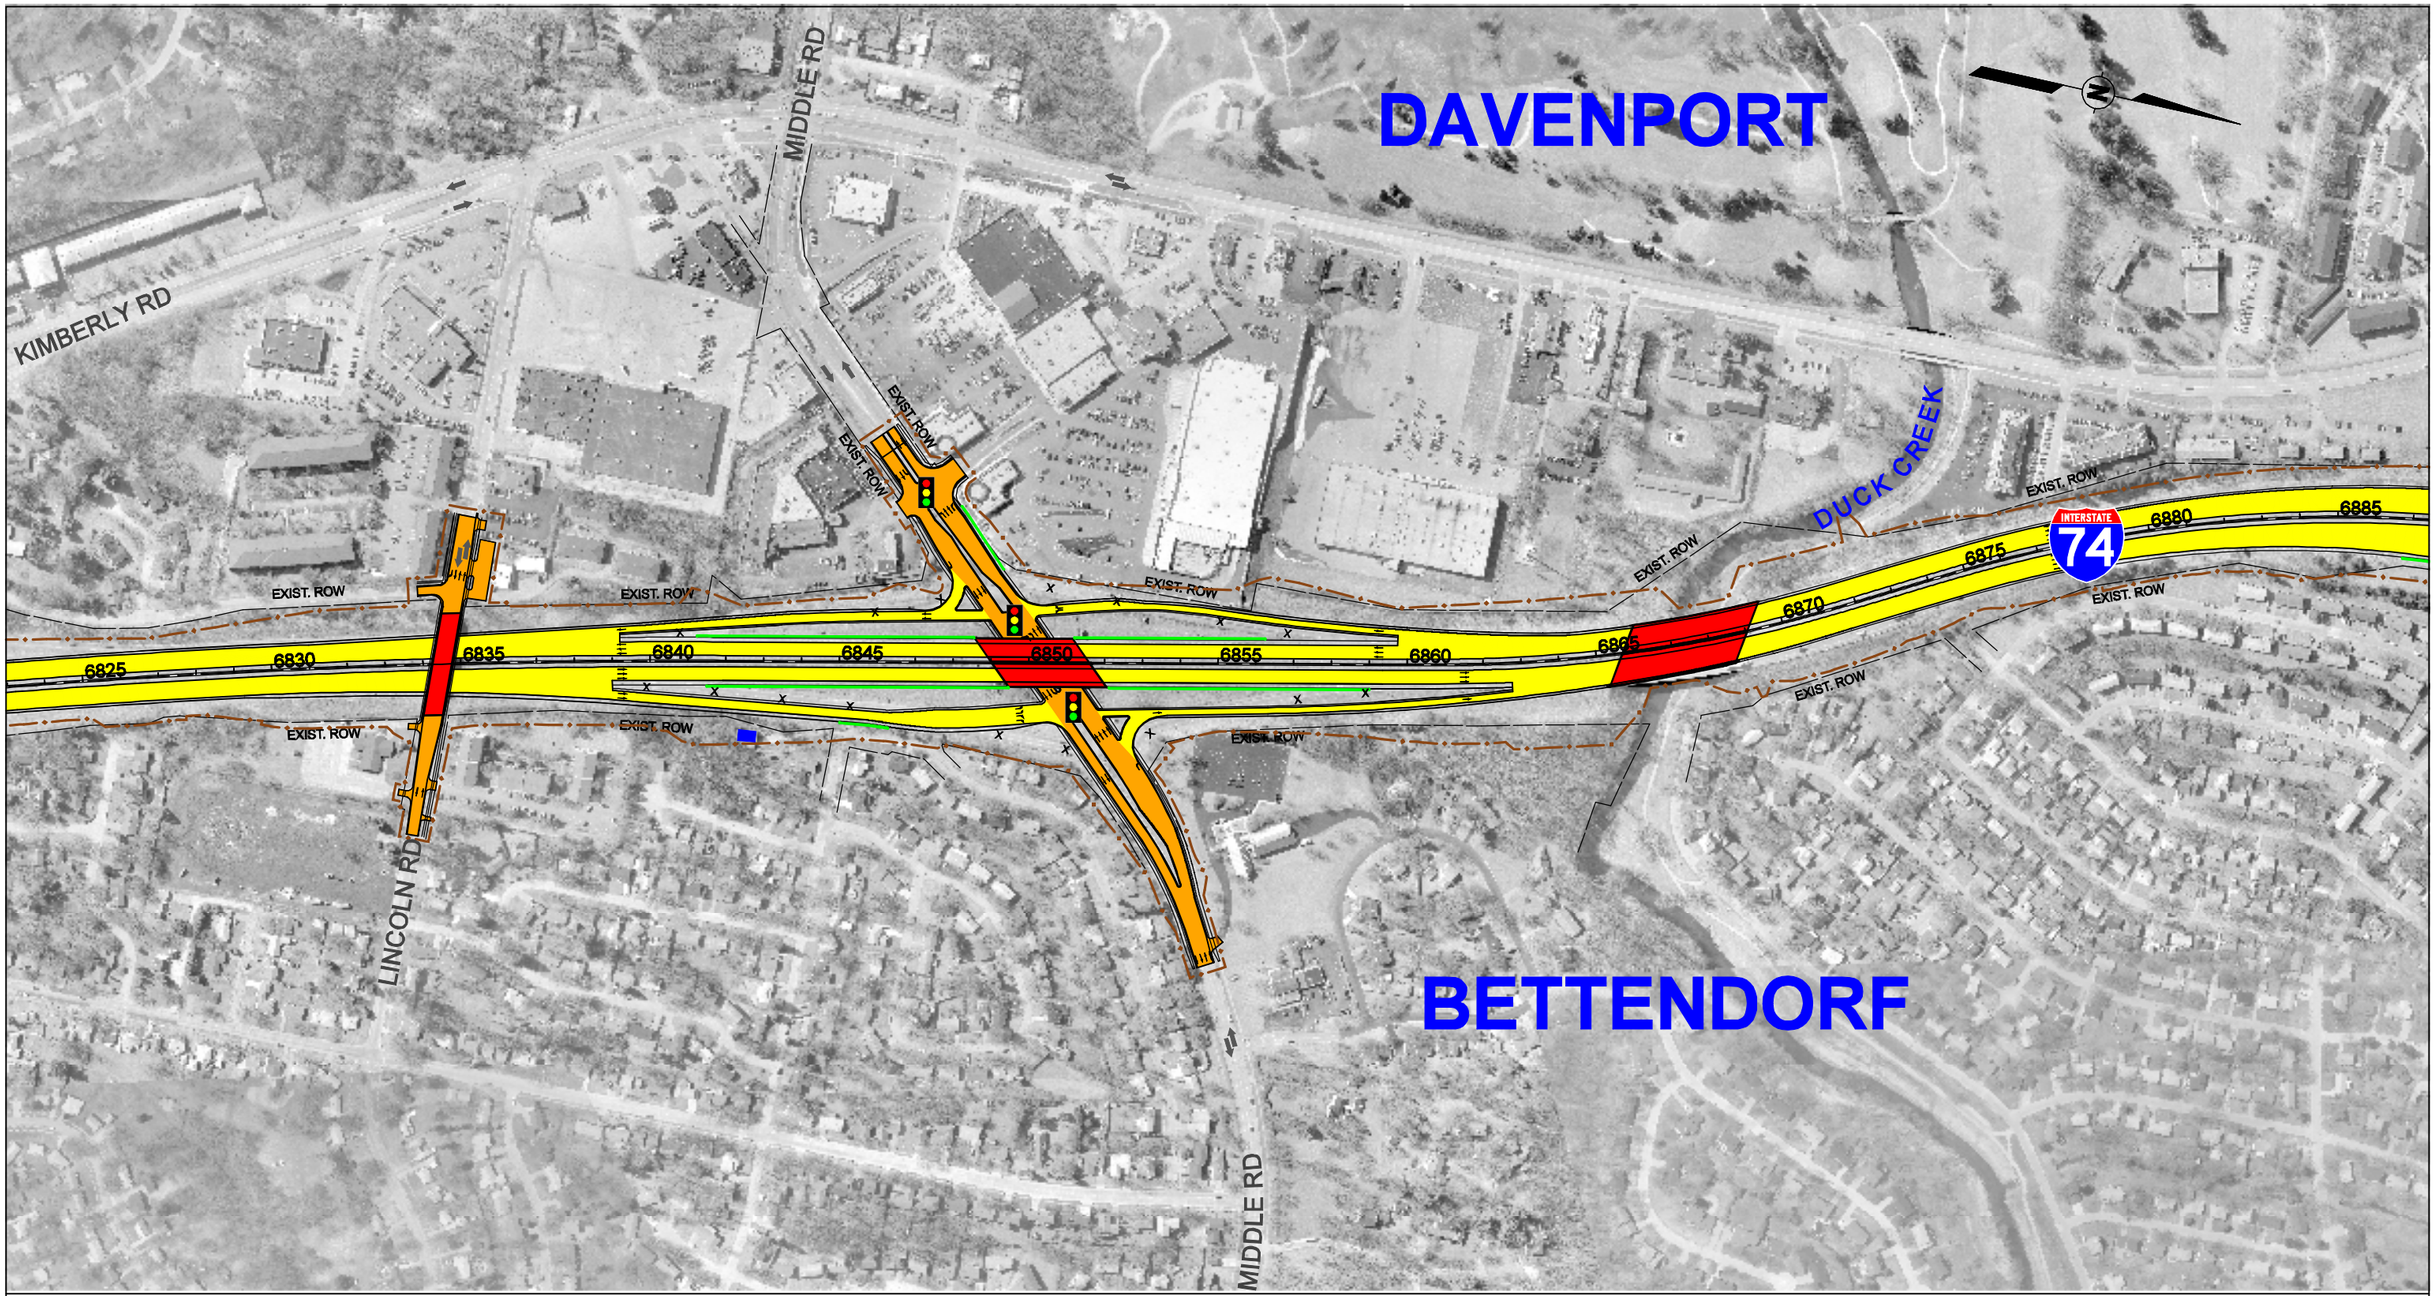

LEGEND

- PROPOSED MAINLINE AND RAMPS
- PROPOSED LOCAL ROADS
- PROPOSED STRUCTURES
- EXISTING ROW
- PROPOSED BIKE / PEDESTRIAN TRAIL
- LIMITS OF CONSTRUCTION
- DEIS POTENTIAL DISPLACEMENTS
- NEW POTENTIAL DISPLACEMENTS
- TRAFFIC SIGNAL
- PROPOSED ROADWAY REMOVALS / CLOSURES
- PROPOSED RETAINING WALLS
- AREA OF REMOVAL

200 0 200 400
SCALE IN FEET

PRELIMINARY PLANS :
NOT FINAL , SUBJECT TO CHANGE

IOWA & ILLINOIS DEPARTMENTS OF TRANSPORTATION

I-74 IOWA - ILLINOIS CORRIDOR STUDY
MOLINE - IL, BETTENDORF & DAVENPORT - IA
I-74 PREFERRED ALTERNATIVE - DRAFT

\\atherialprojIILL_DOT\168858_I74CADNDM_Drawings\2007_06_18_Exhibit_06.ai

DAVENPORT

BETTENDORF

KIMBERLY RD

6

EXIST. ROW

6885 6890 6895 6900 6905 6910 6915 6920 6925 6930 6935 6940 6945

INTERSTATE 74

TANGLEFOOT LN

UTICA RIDGE RD

SPRUCE HILLS DR

N

LEGEND

- PROPOSED MAINLINE AND RAMPS
- PROPOSED LOCAL ROADS
- PROPOSED STRUCTURES
- EXISTING ROW
- PROPOSED BIKE / PEDESTRIAN TRAIL
- LIMITS OF CONSTRUCTION
- DEIS POTENTIAL DISPLACEMENTS
- NEW POTENTIAL DISPLACEMENTS
- TRAFFIC SIGNAL
- PROPOSED ROADWAY REMOVALS / CLOSURES
- PROPOSED RETAINING WALLS
- AREA OF REMOVAL

200 0 200 400

SCALE IN FEET

PRELIMINARY PLANS :
NOT FINAL , SUBJECT TO CHANGE

IOWA & ILLINOIS DEPARTMENTS OF TRANSPORTATION

I-74 IOWA - ILLINOIS CORRIDOR STUDY
MOLINE - IL, BETTENDORF & DAVENPORT - IA
I-74 PREFERRED ALTERNATIVE - DRAFT

\\athenatpw\ILL_DOT\166836_I74\CADD\IDM_Drawings\2007_06_18_Exhibit_07.dwt

DAVENPORT

53RD ST

EXIST. ROW

EXIST. ROW

6945 6950 6955 6960 6965 6970 6975 6980 6985 6990 6995 7000 7005

INTERSTATE 74

EXIST. ROW

EXIST. ROW

CORPORATE PARK DR

53RD ST AT CORPORATE PARK DR
INTERSTATE IMPROVEMENT
UNDER REVIEW

INTERSTATE 74

LEGEND

- PROPOSED MAINLINE AND RAMPS
- PROPOSED LOCAL ROADS
- PROPOSED STRUCTURES
- EXISTING ROW
- PROPOSED BIKE / PEDESTRIAN TRAIL
- LIMITS OF CONSTRUCTION
- DEIS POTENTIAL DISPLACEMENTS
- NEW POTENTIAL DISPLACEMENTS
- TRAFFIC SIGNAL
- PROPOSED ROADWAY REMOVALS / CLOSURES
- PROPOSED RETAINING WALLS
- AREA OF REMOVAL

200 0 200 400
SCALE IN FEET

PRELIMINARY PLANS :
NOT FINAL , SUBJECT TO CHANGE

IOWA & ILLINOIS DEPARTMENTS OF TRANSPORTATION

I-74 IOWA - ILLINOIS CORRIDOR STUDY
MOLINE - IL, BETTENDORF & DAVENPORT - IA
I-74 PREFERRED ALTERNATIVE - DRAFT

\\athenalpw\ILL_DOT\168858_I74IOADWDM_Drawings\2007_08_16_Exhibit_08.dwt

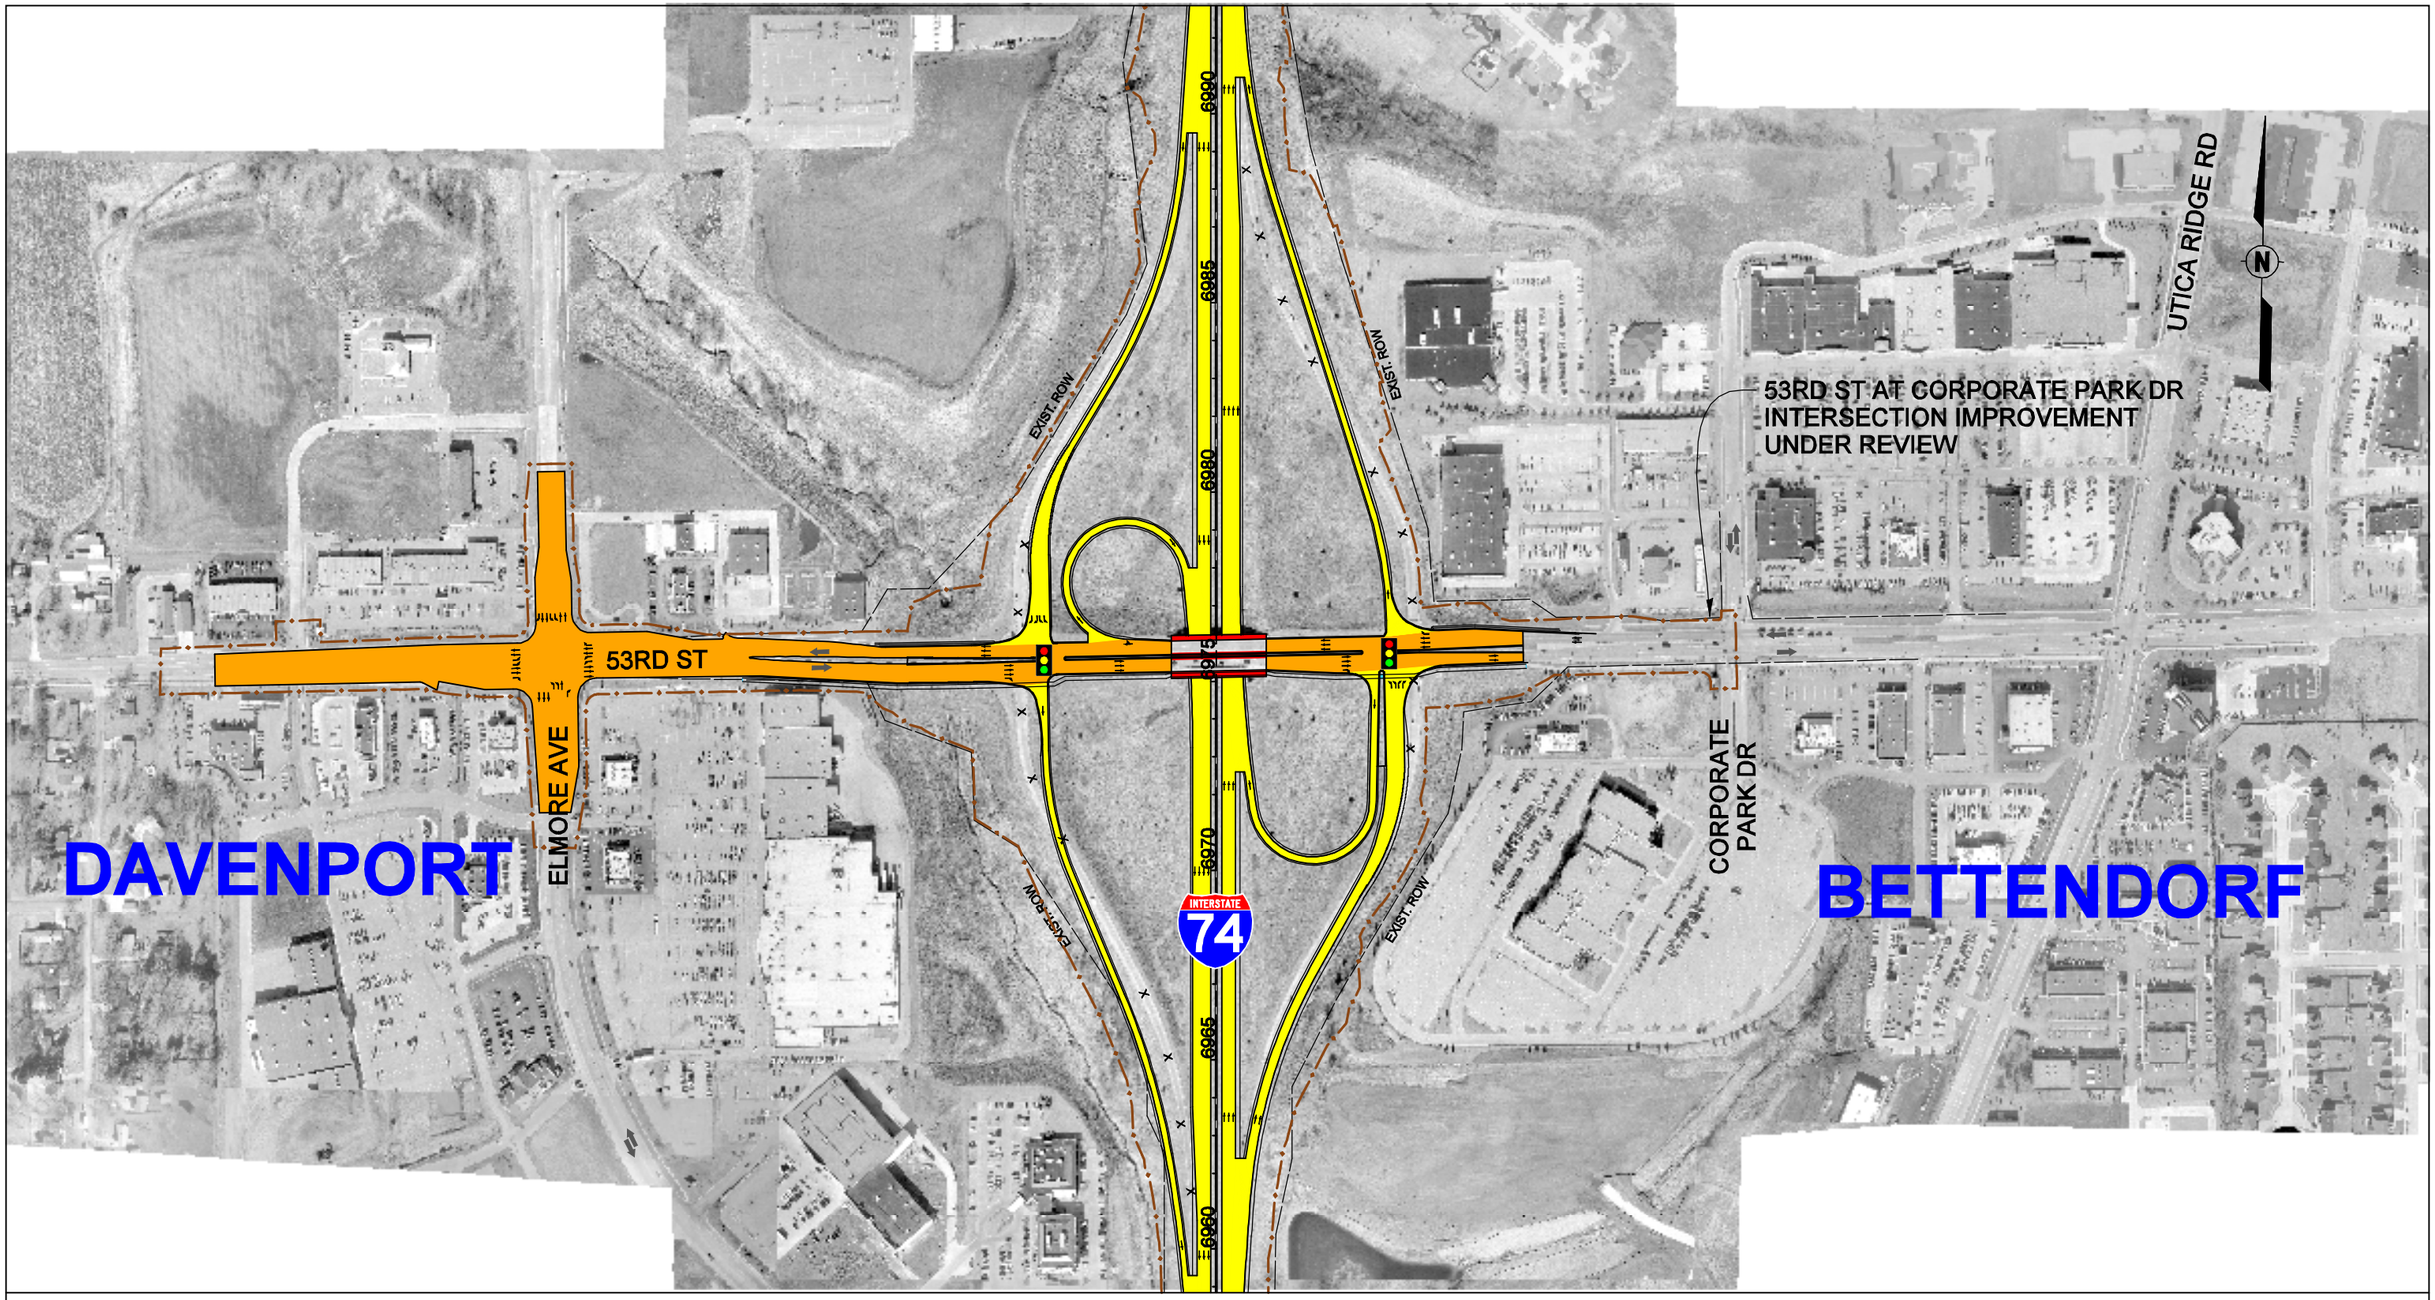

INTERSTATE 74

LEGEND

- PROPOSED MAINLINE AND RAMPS
- PROPOSED LOCAL ROADS
- PROPOSED STRUCTURES
- EXISTING ROW
- PROPOSED BIKE / PEDESTRIAN TRAIL
- LIMITS OF CONSTRUCTION
- DEIS POTENTIAL DISPLACEMENTS
- NEW POTENTIAL DISPLACEMENTS
- TRAFFIC SIGNAL
- PROPOSED ROADWAY REMOVALS / CLOSURES
- PROPOSED RETAINING WALLS
- AREA OF REMOVAL

200 0 200 400
SCALE IN FEET

PRELIMINARY PLANS :
NOT FINAL , SUBJECT TO CHANGE

IOWA & ILLINOIS DEPARTMENTS OF TRANSPORTATION

I-74 IOWA - ILLINOIS CORRIDOR STUDY
MOLINE - IL, BETTENDORF & DAVENPORT - IA
I-74 PREFERRED ALTERNATIVE - DRAFT

\\athenaiper\ILL_DOT\168838_I74CADWORK_Drawings\2007_06_18_Exhibit_09.dwt

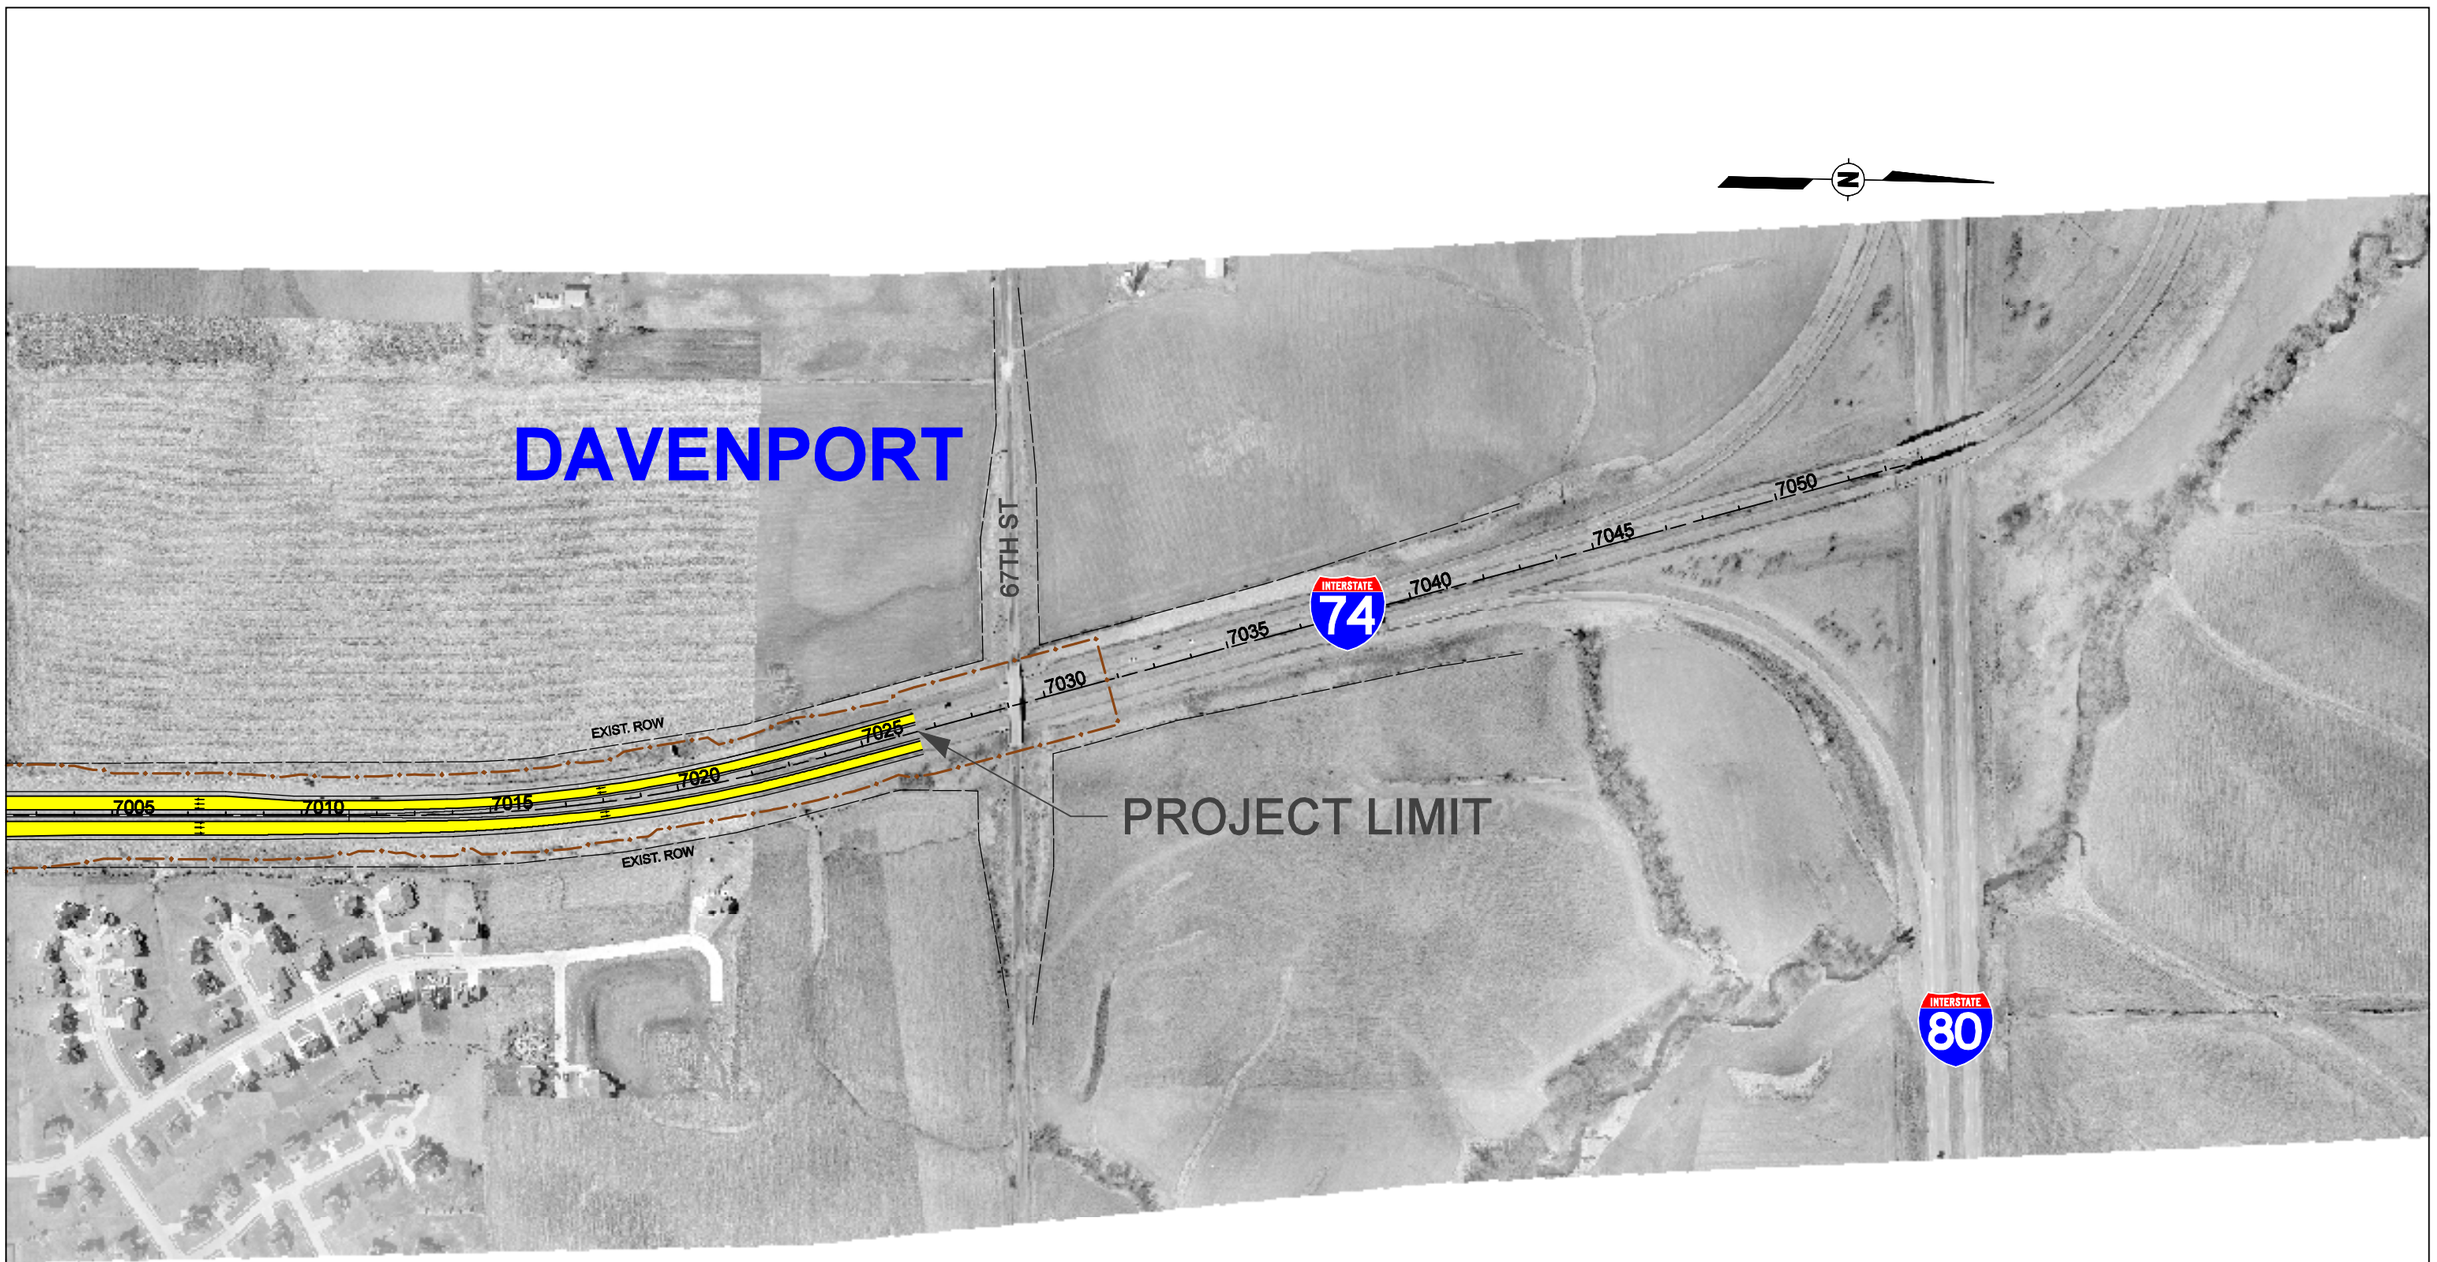

LEGEND

- PROPOSED MAINLINE AND RAMPS
- PROPOSED LOCAL ROADS
- PROPOSED STRUCTURES
- EXISTING ROW
- PROPOSED BIKE / PEDESTRIAN TRAIL
- LIMITS OF CONSTRUCTION
- DEIS POTENTIAL DISPLACEMENTS
- NEW POTENTIAL DISPLACEMENTS
- TRAFFIC SIGNAL
- PROPOSED ROADWAY REMOVALS / CLOSURES
- PROPOSED RETAINING WALLS
- AREA OF REMOVAL

200 0 200 400
SCALE IN FEET

PRELIMINARY PLANS :
NOT FINAL , SUBJECT TO CHANGE

IOWA & ILLINOIS DEPARTMENTS OF TRANSPORTATION

I-74 IOWA - ILLINOIS CORRIDOR STUDY
MOLINE - IL, BETTENDORF & DAVENPORT - IA
I-74 PREFERRED ALTERNATIVE - DRAFT

\\athenatpw\ILL_DOT\168836_I74QUADNOM_Drawings\2007_06_18_Exhibit_10.mxd