DESIGNER INFO

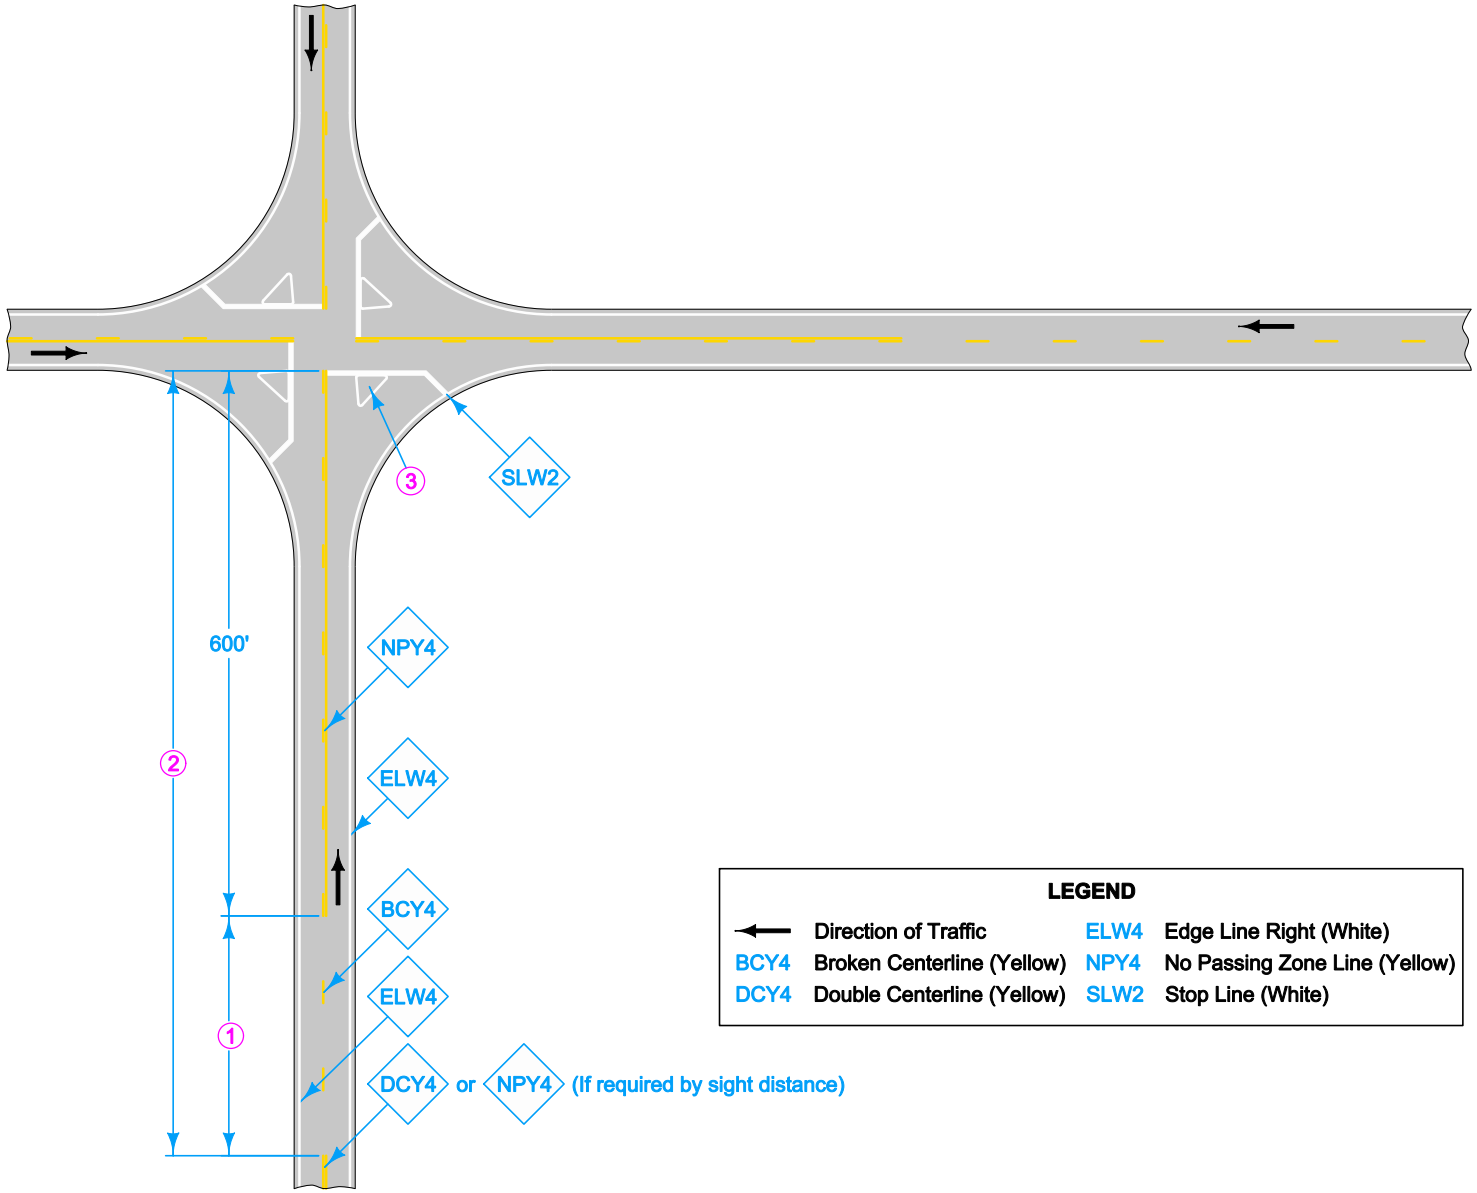

For line information, see PM-110.

1 If less than 400 feet, join Yellow Lines.

2 If less than 1000 feet, extend Yellow Line to Stop Line.

3 If Island present, see PM-120.

LEGEND

←	Direction of Traffic	ELW4	Edge Line Right (White)
BCY4	Broken Centerline (Yellow)	NPY4	No Passing Zone Line (Yellow)
DCY4	Double Centerline (Yellow)	SLW2	Stop Line (White)

Possible Contract Item:
Pavement Marking Line Items

Possible Tabulation:
108-22

Iowa Department of Transportation

STANDARD ROAD PLAN

REVISION	
New	04-19-11

PM-620

SHEET 1 of 1

REVISIONS: New.

Deanna Maifield
APPROVED BY DESIGN METHODS ENGINEER

TWO-LANE ROADWAY WITH NO TURN LANES (FOUR-WAY STOP CONDITION)